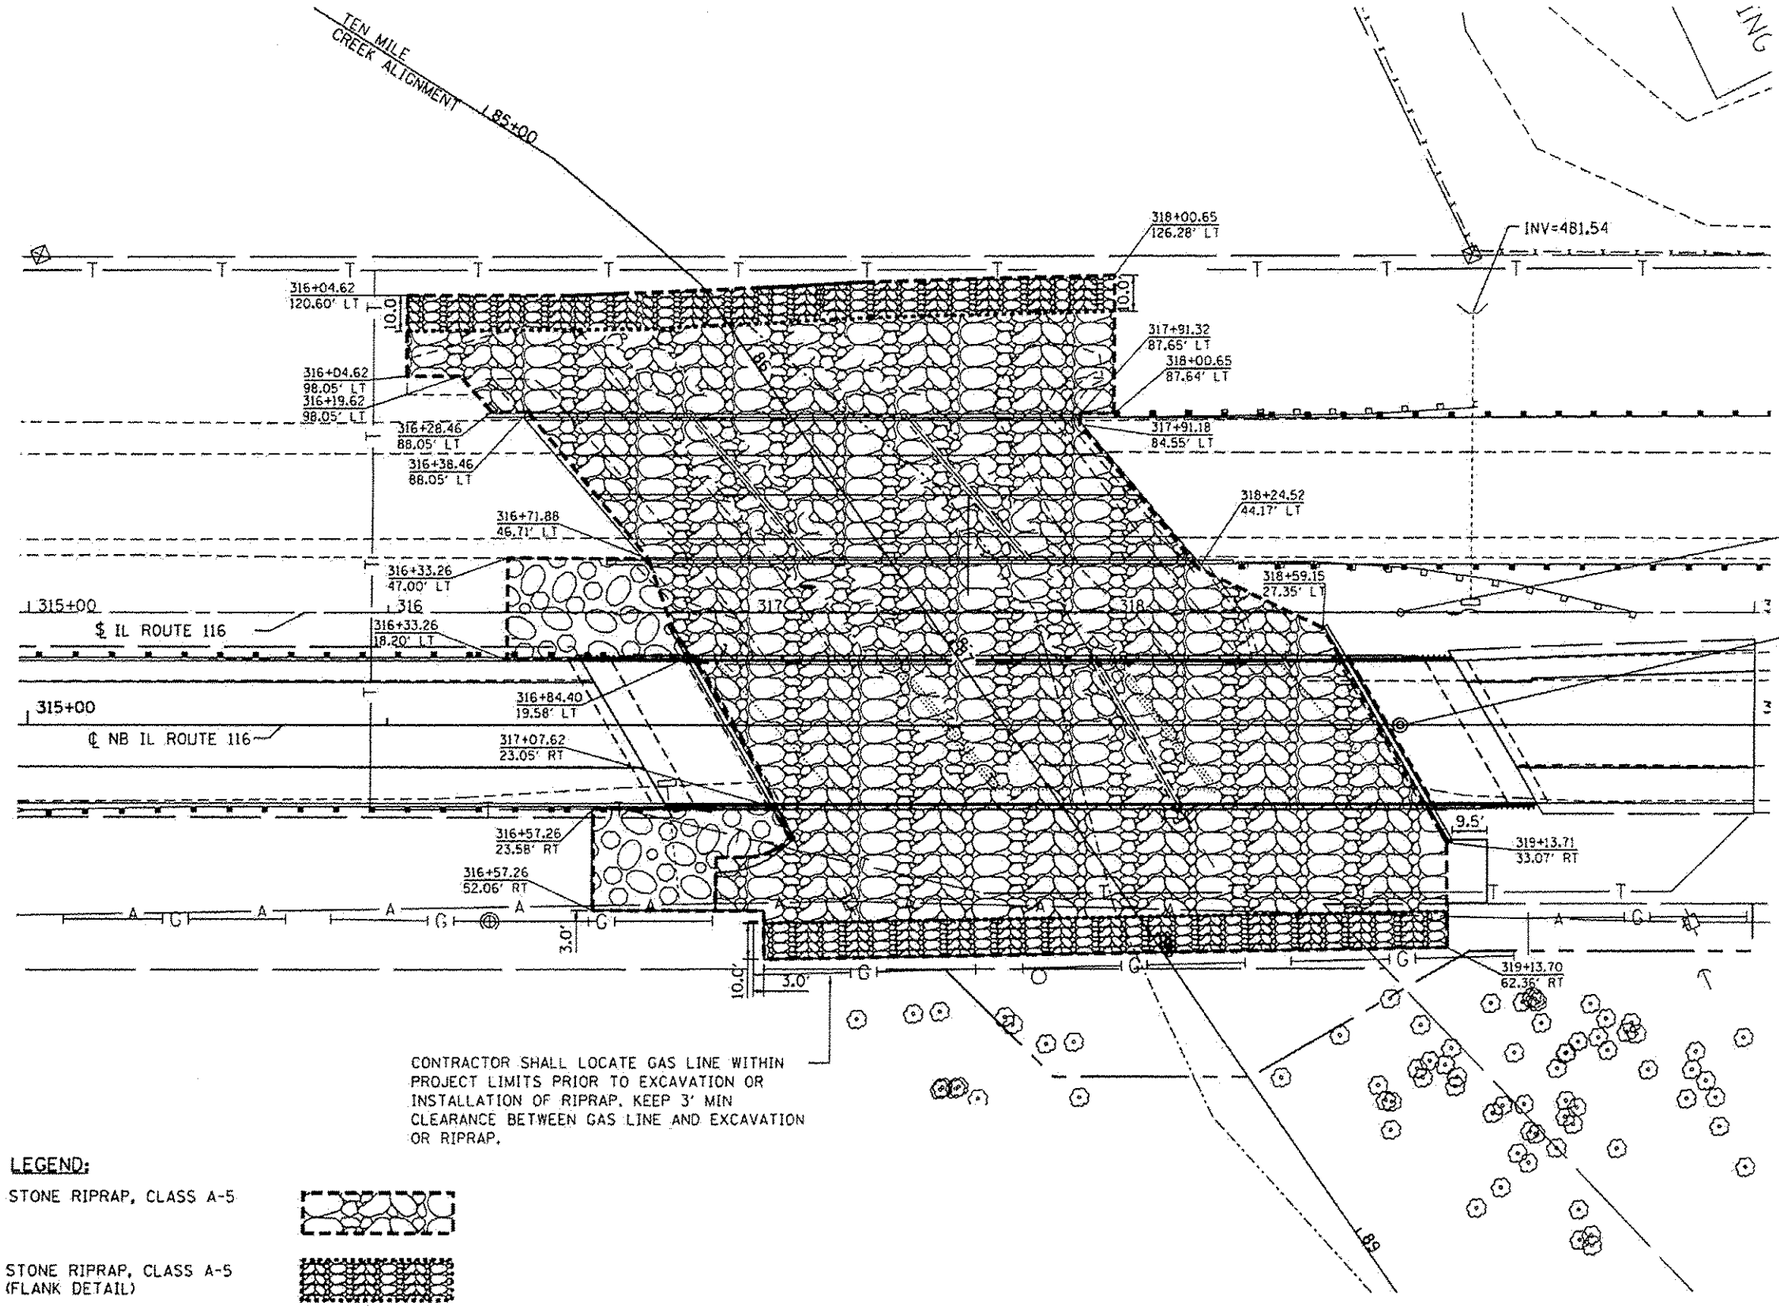

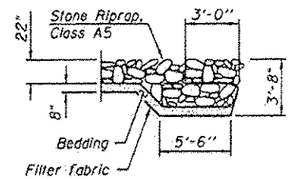

FLANK DETAIL

⚠1 REVISED SHEET 6-4-13

TERRA ENGINEERING LTD.	USER NAME = WAH	DESIGNED - CL	REVISED - KJW (10-CT) 4/2/13	STATE OF ILLINOIS DEPARTMENT OF TRANSPORTATION	SCOUR PROTECTION PLAN IL 116 OVER TEN MILE CREEK	F.A.P. RTE.	SECTION	COUNTY	TOTAL SHEETS	SHEET NO.
		DRAWN - WAH	REVISED -			673	(102B-1)BR	TAZEWELL	89	41
	PLOT SCALE = 48.000 ' / in.	CHECKED - KJC/HTL	REVISED -					CONTRACT NO. 68671		
	PLOT DATE = 12/13/2012	DATE - 10/04/12	REVISED -		SCALE: 1"=50' SHEET NO. 1 OF 1 SHEETS STA. TO STA.		ILLINOIS FED. AID PROJECT			

I:\Projects\18-22\1001-Test Bridges-Ten Mile Creek-Phase II\Design\0400 Sheets\0468671-plt-scour protect plan.dgn
IL001.PDF\HOLMYERS, Bryan\cfg
I:\Terra Bentley\V8i\Standards\ILDOT\Tables\Scour\PLOT-LABEL.TBL