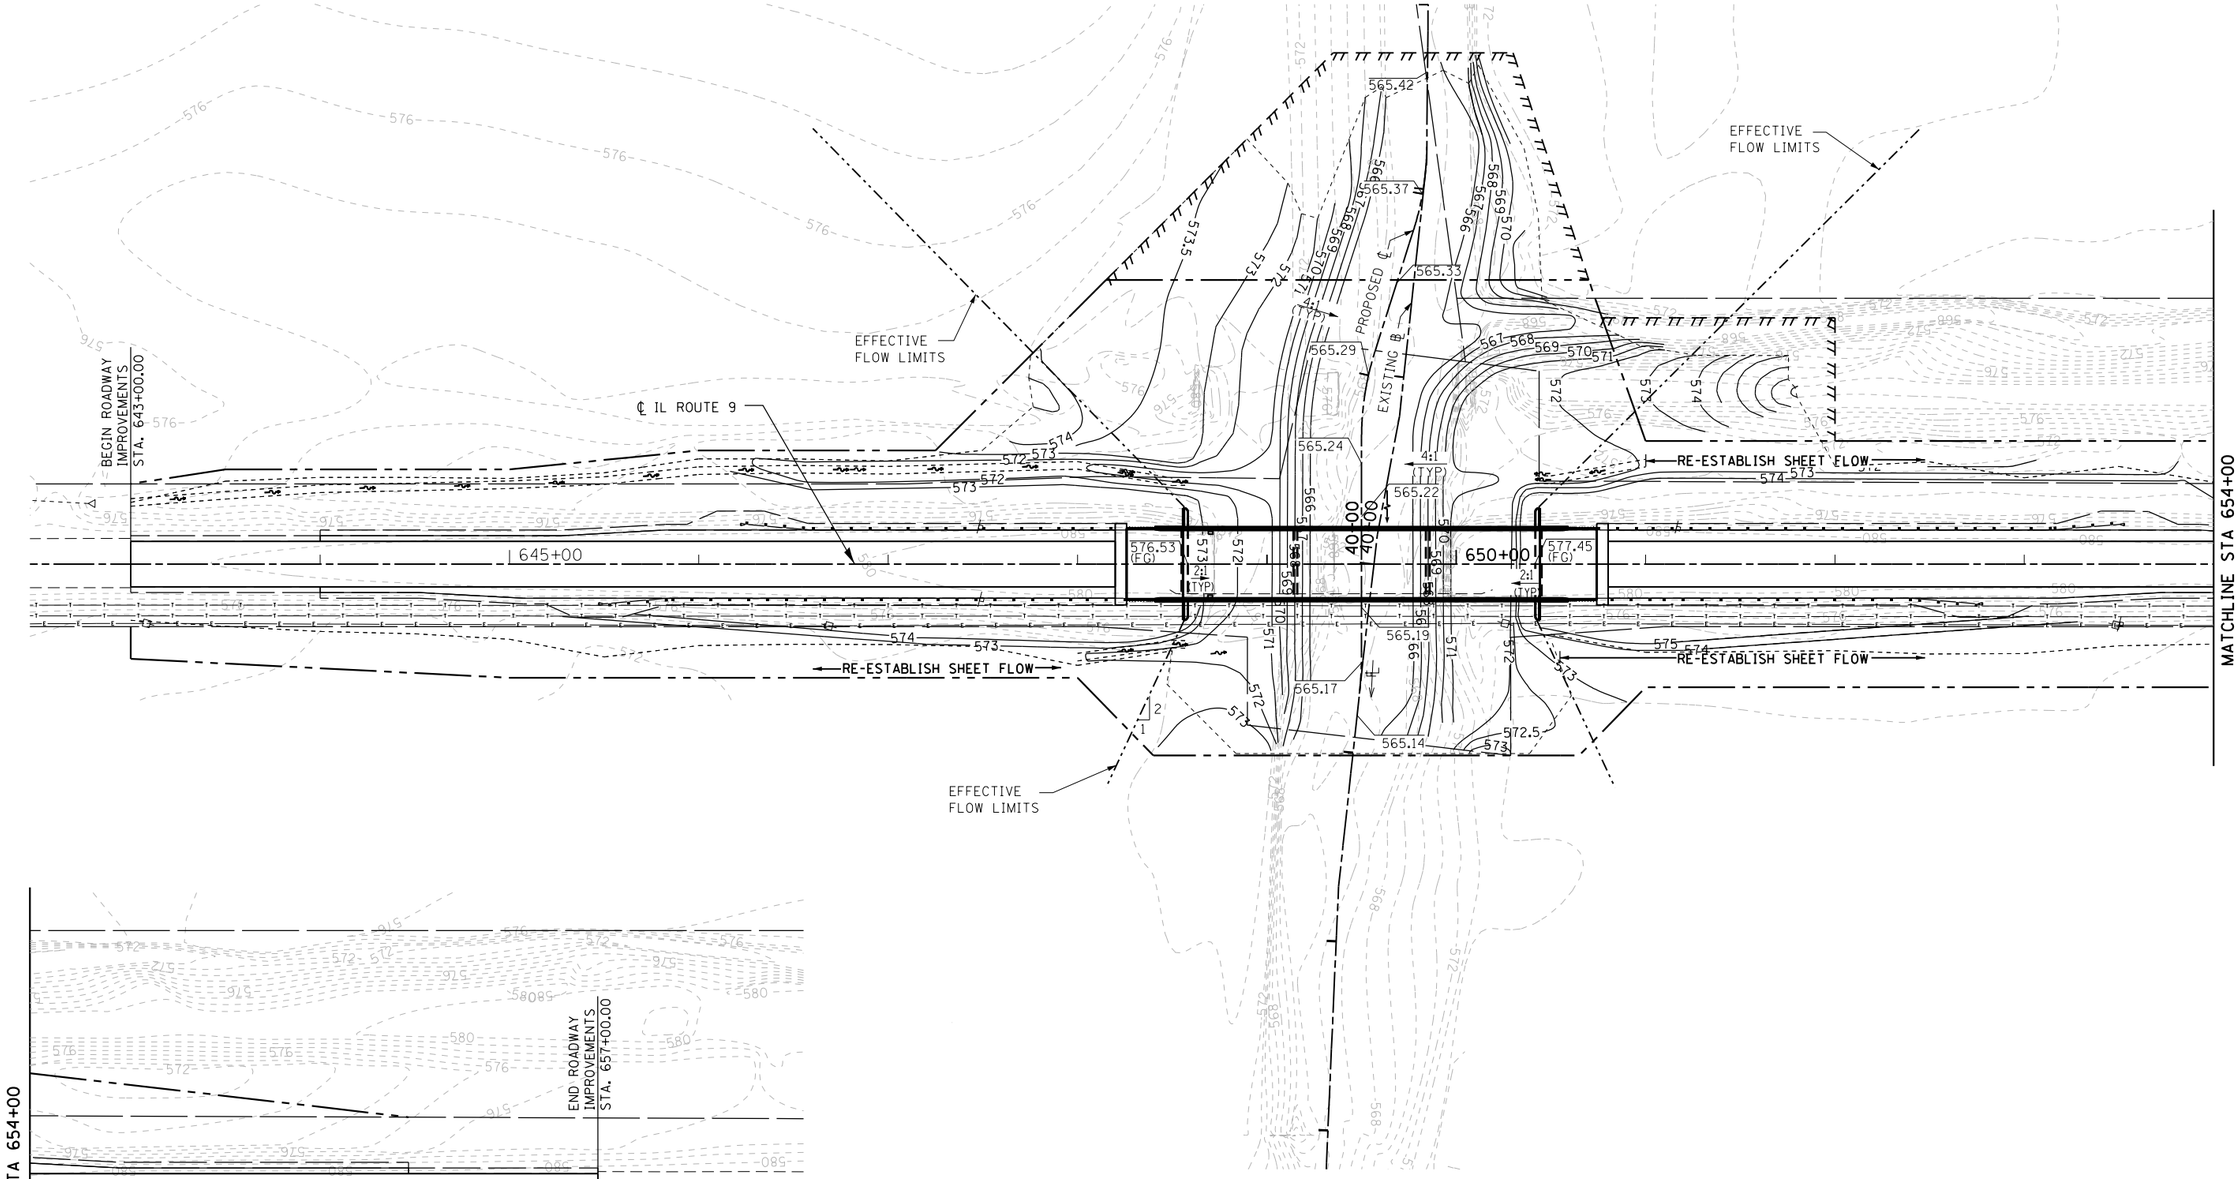

USER NAME = hl	DESIGNED - CL	REVISED -	
	DRAWN - KJC	REVISED -	
PLOT SCALE = 1'=40'	CHECKED - LVA	REVISED -	
PLOT DATE = 3/19/2013	DATE - 03/20/13	REVISED -	

TERRA ENGINEERING LTD.

STATE OF ILLINOIS
DEPARTMENT OF TRANSPORTATION

GRADING PLAN
IL 9 OVER MUD CREEK

SCALE: 1"=40' | SHEET NO. 1 OF 1 SHEETS | STA. 643+00.00 TO STA. 657+00.00

F.A.P. RTE.	SECTION	COUNTY	TOTAL SHEETS	SHEET NO.
693	(119BR) BR	TAZEWELL	80	28
		CONTRACT NO. 68757		
	ILLINOIS	FED. AID PROJECT		

M:\IL RT 9 OVER MUD CREEK\CIVIL\CADD Sheets\10468757-sht-grad.dgn
ILDOT_PDFNOLAYERS.BWplotcfg
In:Terra Bentley V8i\Standards\ILDOT\IdotStd\tables\pen\PLOTLABEL.TBL