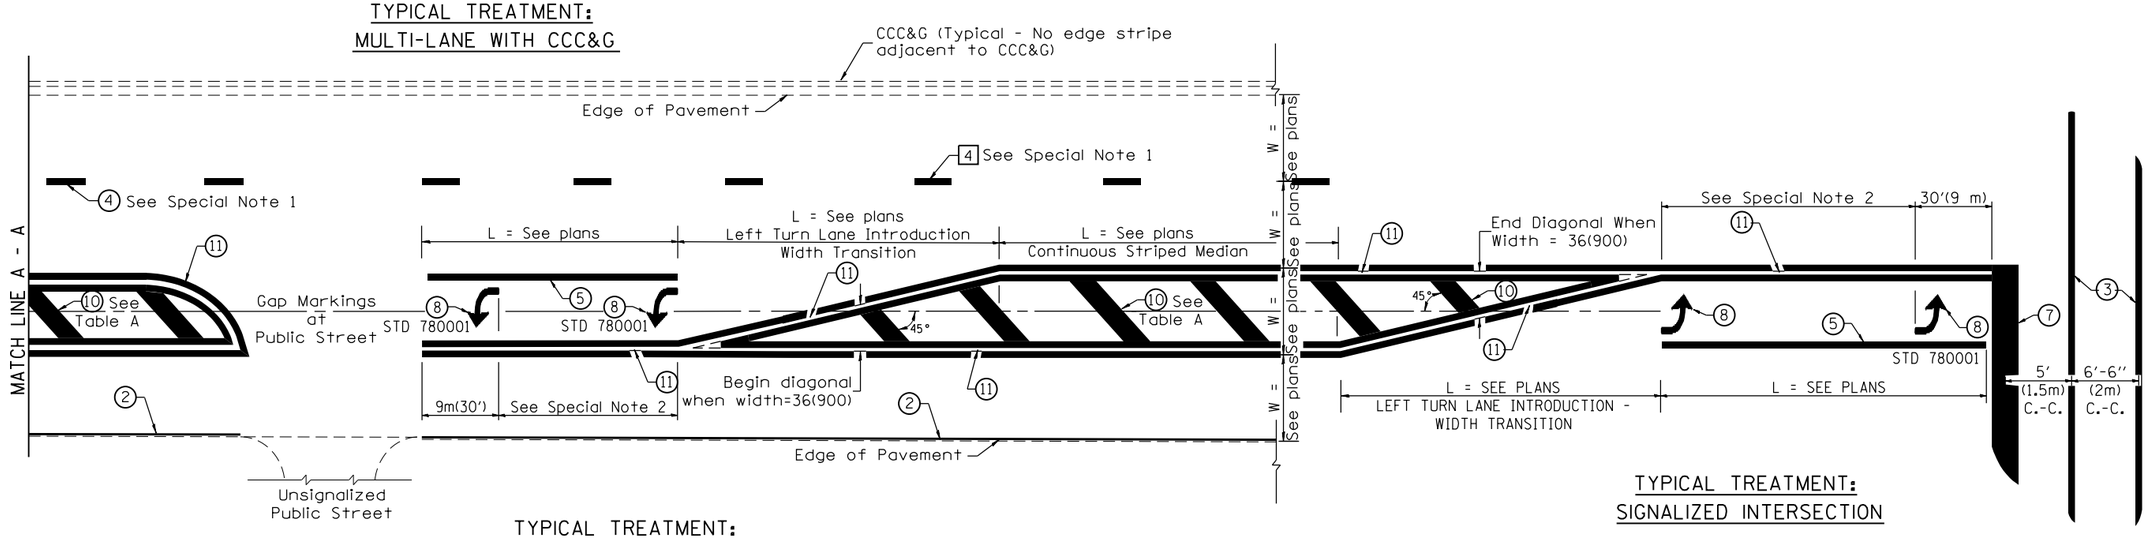


TYPICAL MEDIAN TRANSITIONS

# FLUSH PAVED MEDIAN: RESTRICTED LEFT TURN LANE

## TABLE A

RECOMMENDED SPACING BETWEEN DIAGONAL LINES

| SPEED LIMIT RANGE | CONTINUOUS | INTERSECTION CHANNELIZATION (Includes Width Transitions for Median and Left Turn Lane Introductions) |
|---|---|---|
| Less Than 30 mph (50 km/h) | 50' (15m) | 15' (5m) |
| 30 - 45 mph (50 - 70 km/h) | 75' (23m) | 20' (6m) |
| Over 45 mph (70 km/h) | 150' (46m) | 30' (9m) |




MEDIAN INTRODUCTION - WIDTH TRANSITIONS

All dimensions are in inches (millimeters) unless otherwise noted.

| | | | | | | | | | | | |
|---|---|---|---|---|---|---|---|---|---|---|---|
| | | | | | | | | | | | |
| | | | | | | | | | | | |
| | | | | | | | | | | | |
| | | | | | | | | | | | |
| | | | | | | | | | | | |

**STATE OF ILLINOIS**
**DEPARTMENT OF TRANSPORTATION**

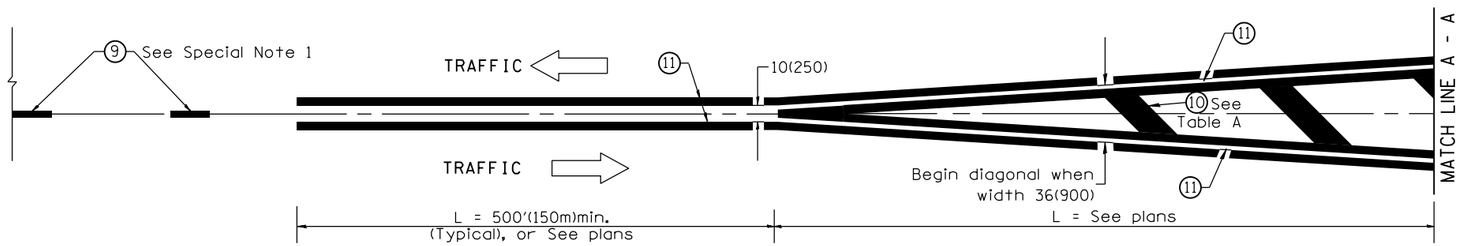**TYPICAL PAVEMENT MARKINGS**

NOT TO SCALE

SHT. 2 OF 2
CADD STD. 780001-D4

| F.A. RTE. | SECTION | COUNTY | TOTAL SHEETS | SHEET NO. |
|---|---|---|---|---|
| 693 | (119BR) BR | TAZEWELL | 80 | 40 |
| | | CONTRACT NO. 68757 | | |
| FED. ROAD DIST. NO. | ILLINOIS | FED. AID PROJECT | | |