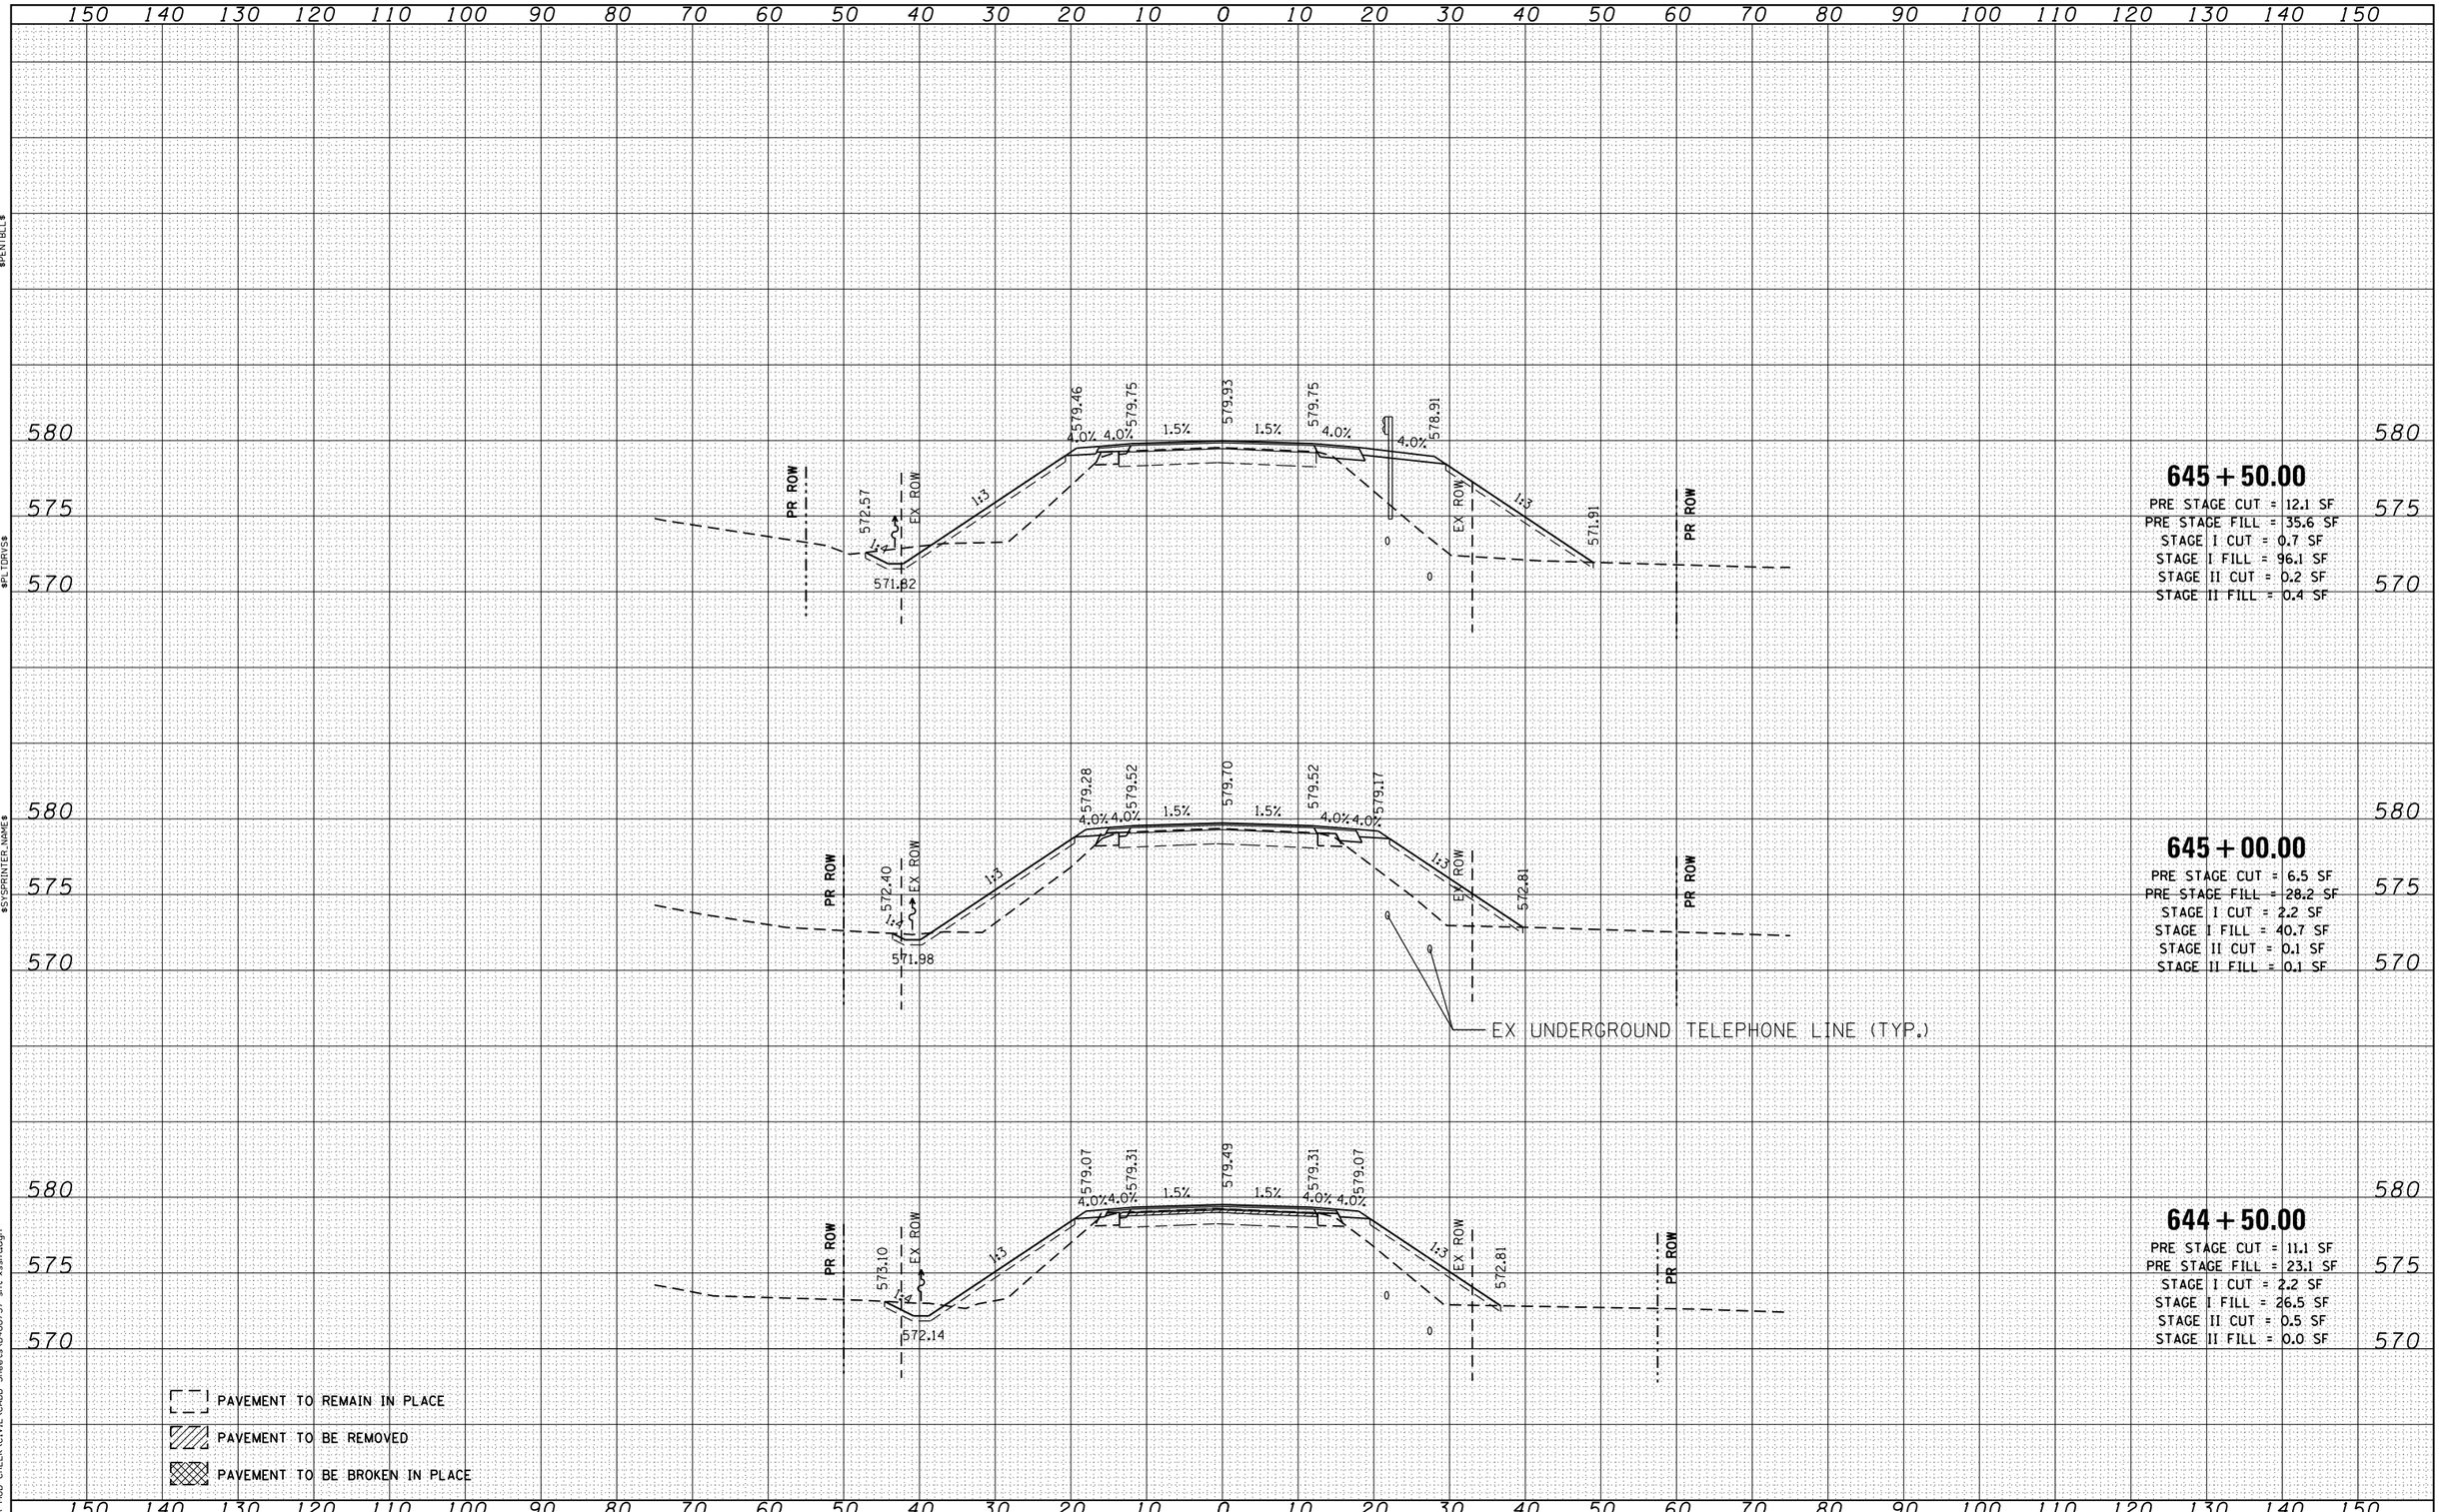

FINAL SURVEY — NOTE BOOK — NO. — SURVEYED — PLOTTED — TEMPLATE — AREAS — AREAS CHECKED — BY — DATE

ORIGINAL SURVEY — NOTE BOOK — NO. — SURVEYED — PLOTTED — TEMPLATE — AREAS — AREAS CHECKED — BY — DATE

$PENTBLL$

$SYSPRINTER_NAME$

$PLTDRVS$

M:\IL RT 9 OVER MUD CREEK\CIVIL\CADD Sheets\D1468757-sht-xssht.dgn

TERRA ENGINEERING LTD.	USER NAME = TERRA	DESIGNED - CL	REVISED -
		DRAWN - KJC	REVISED -
	PLOT SCALE = 1'=10'	CHECKED - LVA	REVISED -
	PLOT DATE = 1/23/2013 11:16:30 AM	DATE - 01/25/13	REVISED -

STATE OF ILLINOIS
DEPARTMENT OF TRANSPORTATION

ROADWAY CROSS SECTIONS
IL 9 OVER MUD CREEK

SCALE: 1"=10' | SHEET NO. 2 OF 10 SHEETS | STA. 644+50.00 TO STA. 645+50.00

F.A.P. RTE.	SECTION	COUNTY	TOTAL SHEETS	SHEET NO.
693	(119BR) BR	TAZEWELL	80	68
		CONTRACT NO. 68757		
	ILLINOIS FED. AID PROJECT			