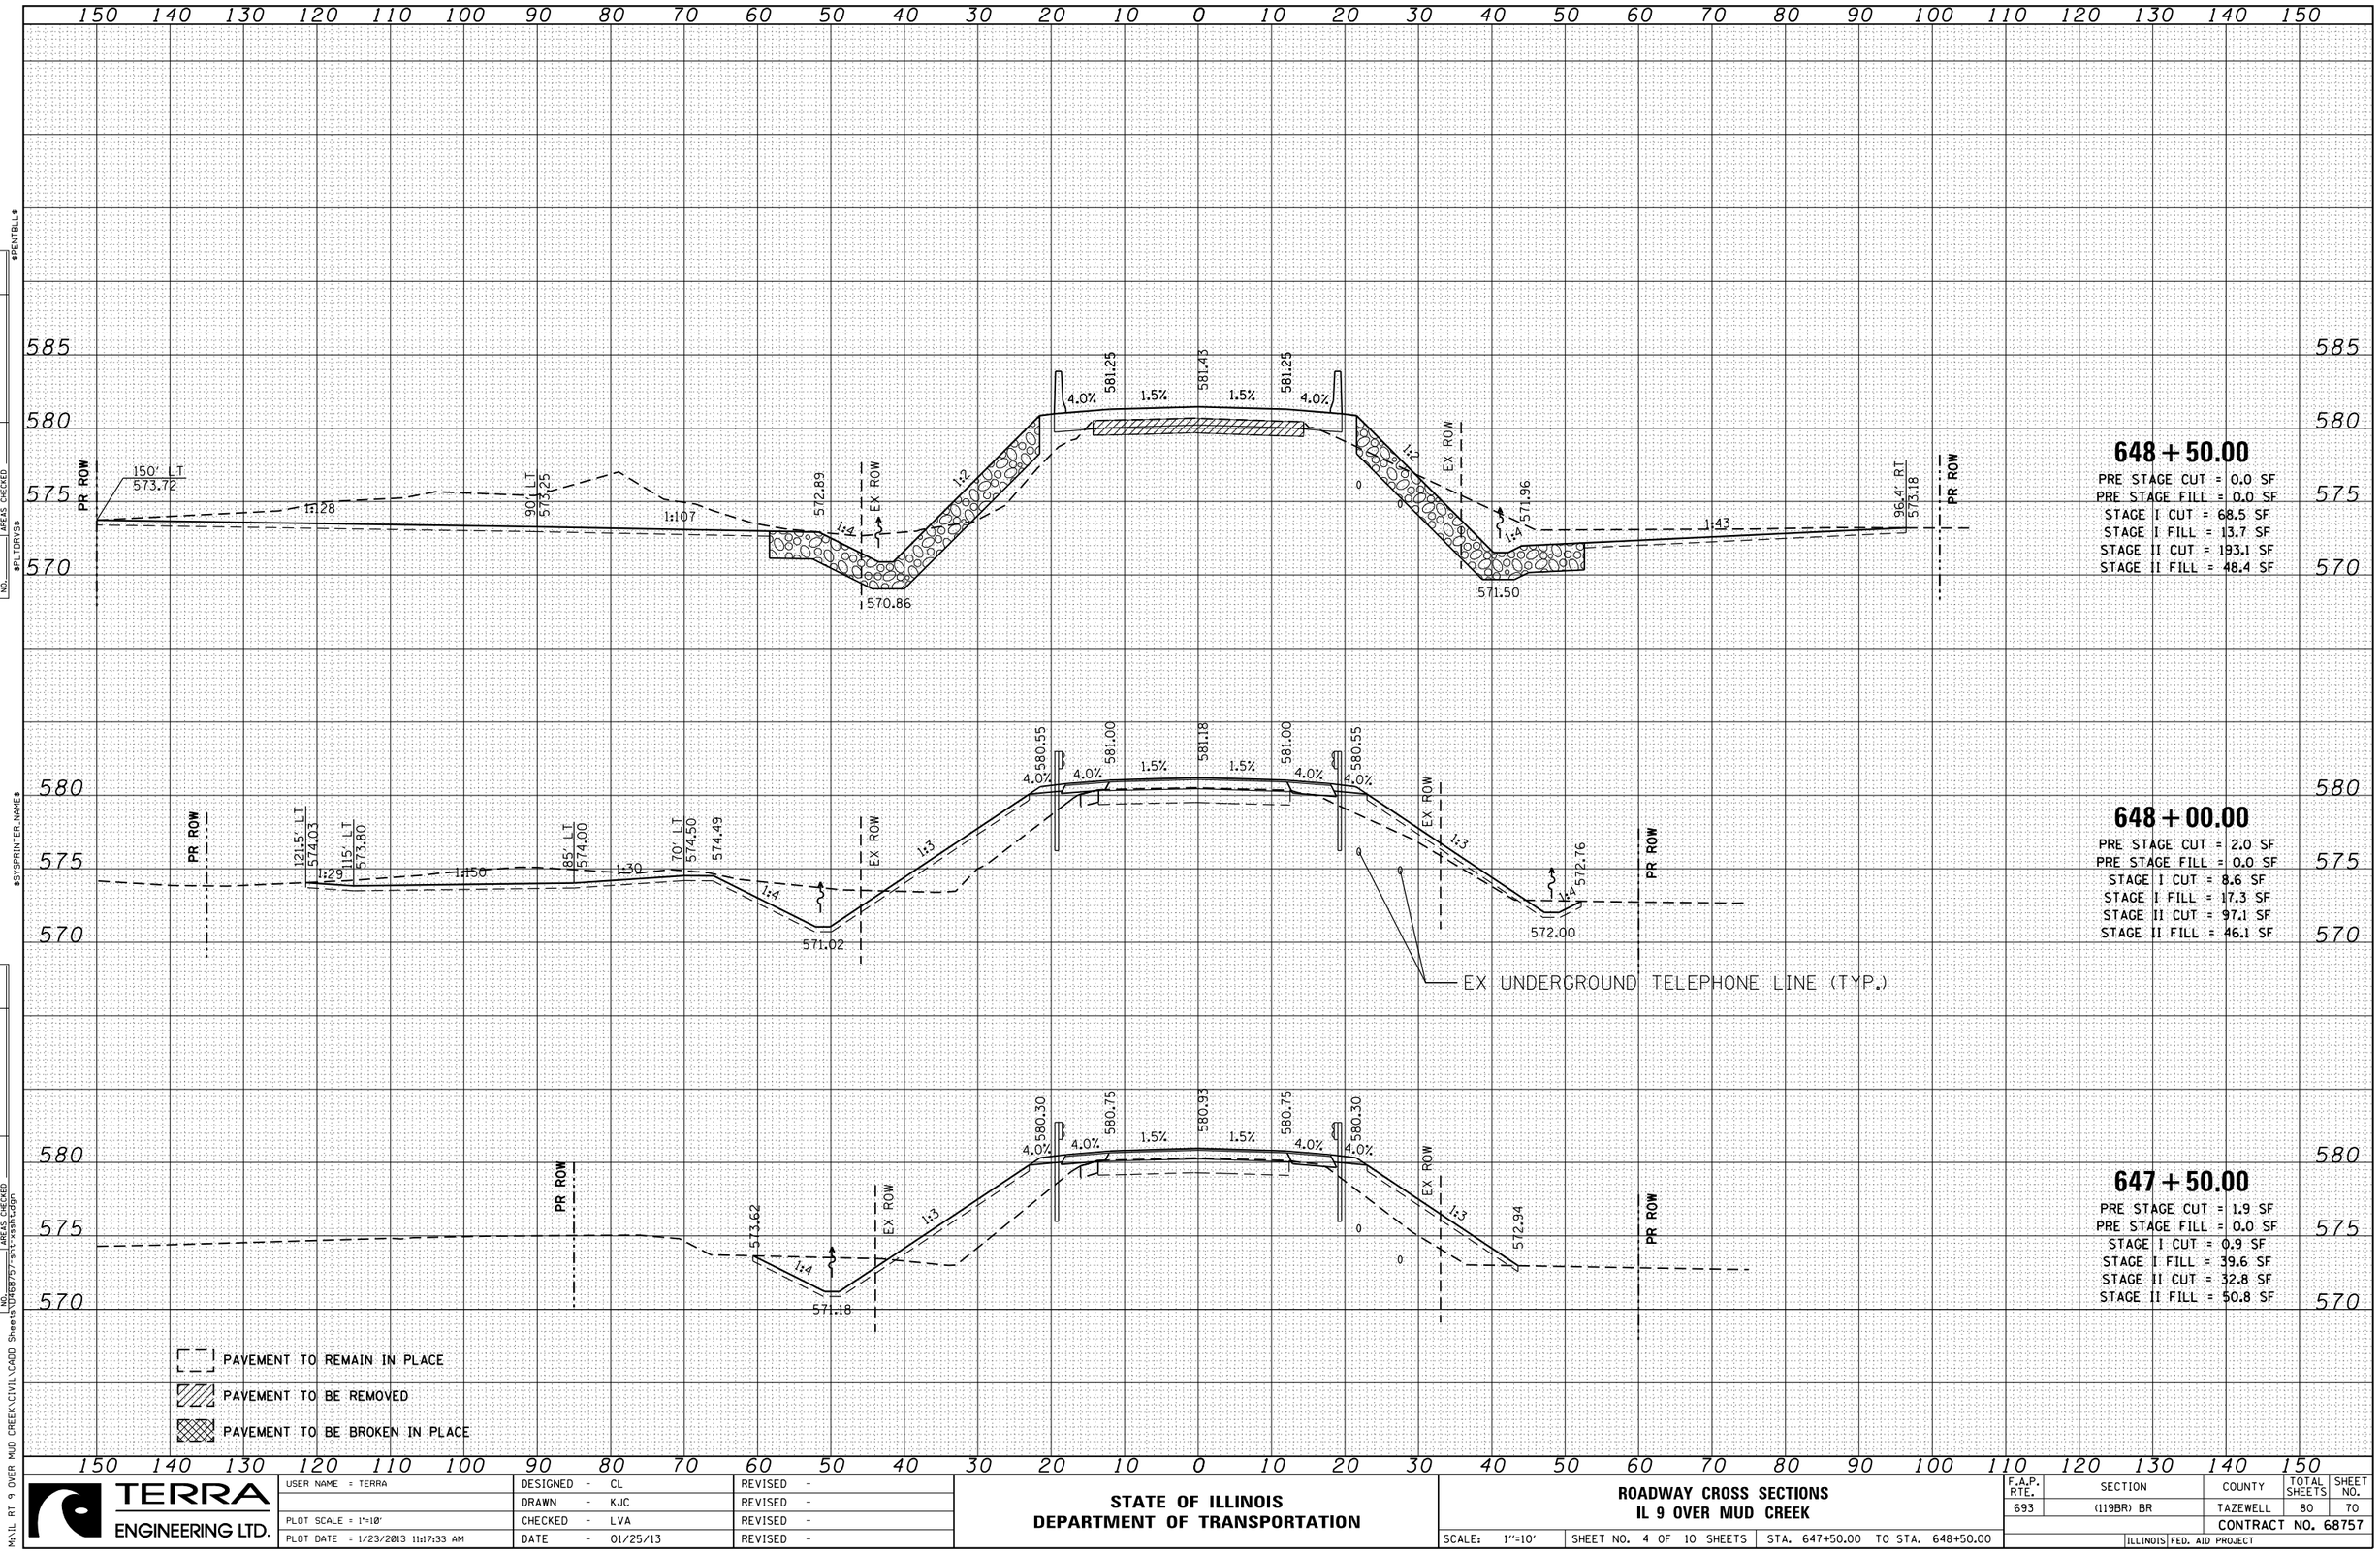

648 + 50.00
PRE STAGE CUT = 0.0 SF
PRE STAGE FILL = 0.0 SF
STAGE I CUT = 68.5 SF
STAGE I FILL = 13.7 SF
STAGE II CUT = 193.1 SF
STAGE II FILL = 48.4 SF

648 + 00.00
PRE STAGE CUT = 2.0 SF
PRE STAGE FILL = 0.0 SF
STAGE I CUT = 8.6 SF
STAGE I FILL = 17.3 SF
STAGE II CUT = 97.1 SF
STAGE II FILL = 46.1 SF

647 + 50.00
PRE STAGE CUT = 1.9 SF
PRE STAGE FILL = 0.0 SF
STAGE I CUT = 0.9 SF
STAGE I FILL = 39.6 SF
STAGE II CUT = 32.8 SF
STAGE II FILL = 50.8 SF

FINAL SURVEY — NOTE BOOK — NO. — $PLTDRVS$
SURVEYED — PLOTTED — TEMPLATE — AREAS — AREAS CHECKED — BY — DATE — $PENTBLL$

ORIGINAL SURVEY — NOTE BOOK — NO. — $PLTDRVS$
SURVEYED — PLOTTED — TEMPLATE — AREAS — AREAS CHECKED — BY — DATE — $SYSPRINTER_NAME$

M:\IL RT 9 OVER MUD CREEK\CIVIL\CADD Sheets\D9B757-sht-xsect.dgn

TERRA ENGINEERING LTD.

USER NAME = TERRA	DESIGNED - CL	REVISED -
	DRAWN - KJC	REVISED -
PLOT SCALE = 1'=10'	CHECKED - LVA	REVISED -
PLOT DATE = 1/23/2013 11:17:33 AM	DATE - 01/25/13	REVISED -

STATE OF ILLINOIS
DEPARTMENT OF TRANSPORTATION

ROADWAY CROSS SECTIONS
IL 9 OVER MUD CREEK

SCALE: 1"=10' | SHEET NO. 4 OF 10 SHEETS | STA. 647+50.00 TO STA. 648+50.00

F.A.P. RTE.	SECTION	COUNTY	TOTAL SHEETS	SHEET NO.
693	(119BR) BR	TAZEWELL	80	70
		CONTRACT NO. 68757		
	ILLINOIS FED. AID PROJECT			