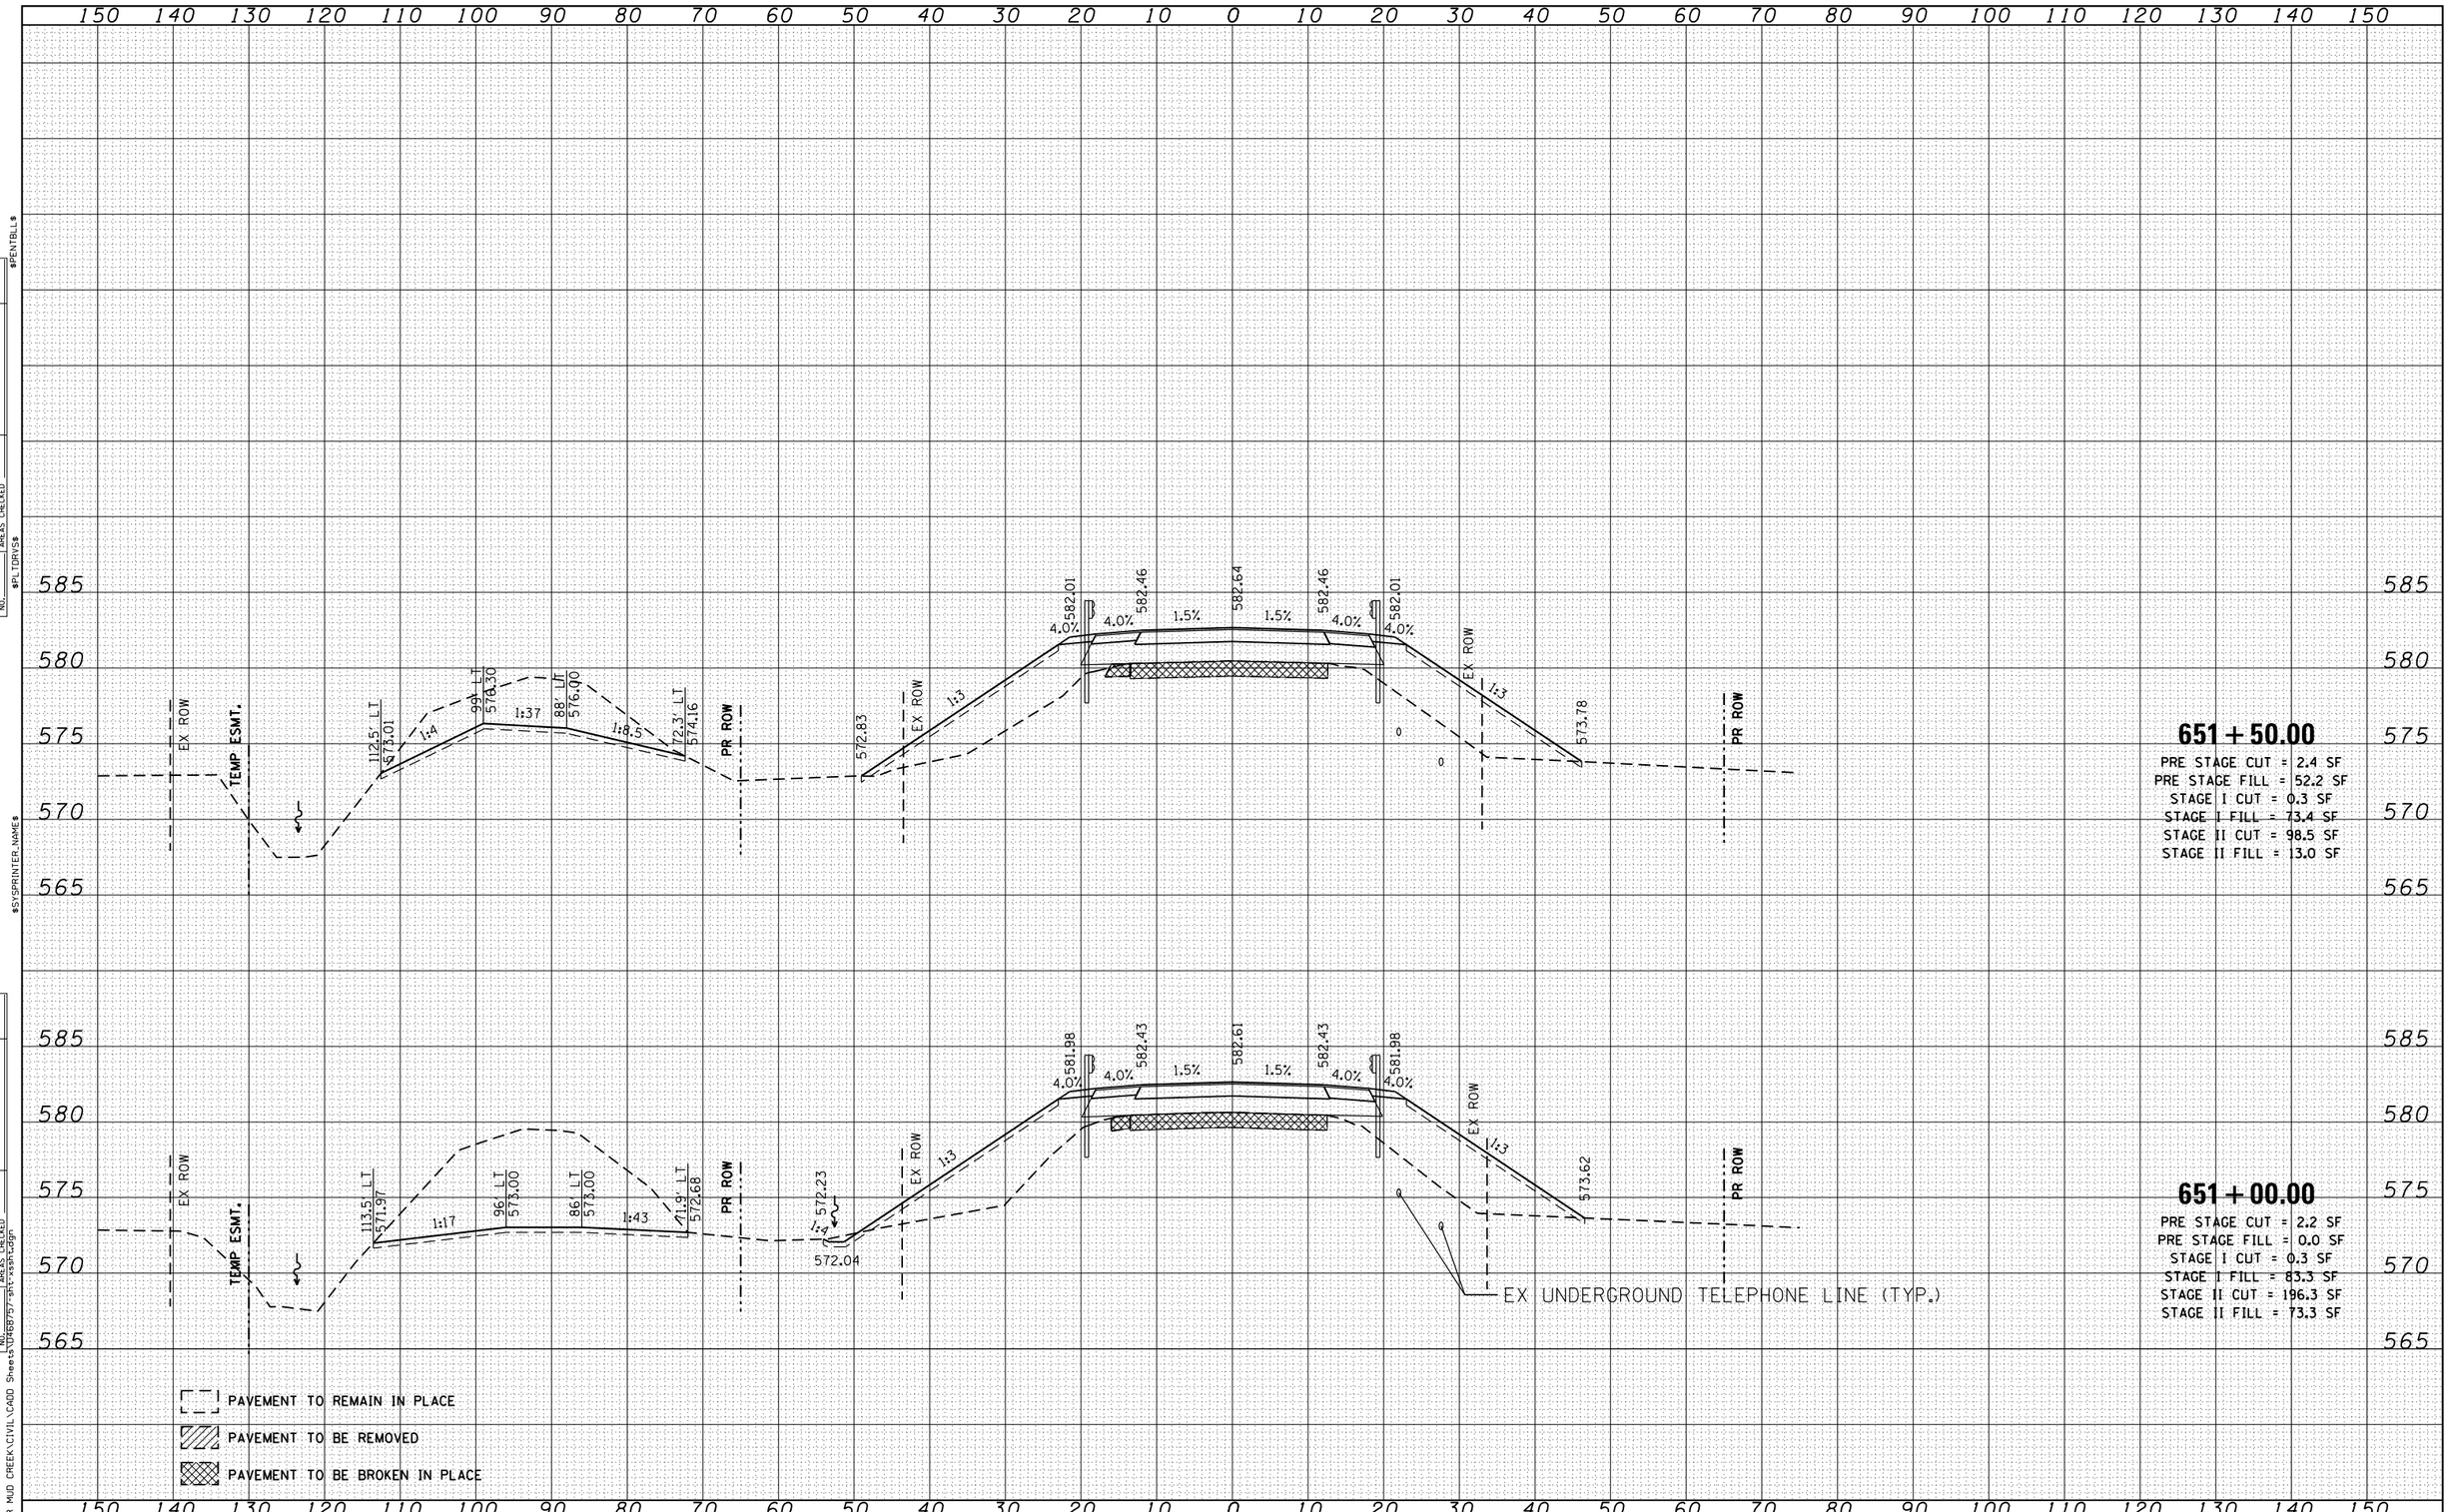

651+50.00

PRE STAGE CUT = 2.4 SF
PRE STAGE FILL = 52.2 SF
STAGE I CUT = 0.3 SF
STAGE I FILL = 73.4 SF
STAGE II CUT = 98.5 SF
STAGE II FILL = 13.0 SF

651+00.00

PRE STAGE CUT = 2.2 SF
PRE STAGE FILL = 0.0 SF
STAGE I CUT = 0.3 SF
STAGE I FILL = 83.3 SF
STAGE II CUT = 196.3 SF
STAGE II FILL = 73.3 SF

FINAL SURVEY — NOTE BOOK — NO. — $PLTDRVS$
SURVEYED — PLOTTED — TEMPLATE — AREAS — AREAS CHECKED
BY — DATE
$PENTBLL$

ORIGINAL SURVEY — NOTE BOOK — NO. — $SYSPRINTER_NAME$
SURVEYED — PLOTTED — TEMPLATE — AREAS — AREAS CHECKED
BY — DATE
M:\IL RT 9 OVER MUD CREEK\CIVIL\CADD Sheets\D68757-sht-xssh.dgn

TERRA ENGINEERING LTD.

USER NAME = TERRA	DESIGNED - CL	REVISED -
	DRAWN - KJC	REVISED -
PLOT SCALE = 1'=10'	CHECKED - LVA	REVISED -
PLOT DATE = 1/23/2013 11:18:50 AM	DATE - 01/25/13	REVISED -

STATE OF ILLINOIS
DEPARTMENT OF TRANSPORTATION

ROADWAY CROSS SECTIONS
IL 9 OVER MUD CREEK

SCALE: 1"=10' | SHEET NO. 6 OF 10 SHEETS | STA. 651+00.00 TO STA. 651+50.00

F.A.P. RTE.	SECTION	COUNTY	TOTAL SHEETS	SHEET NO.
693	(119BR) BR	TAZEWELL	80	72
		CONTRACT NO. 68757		
	ILLINOIS FED. AID PROJECT			