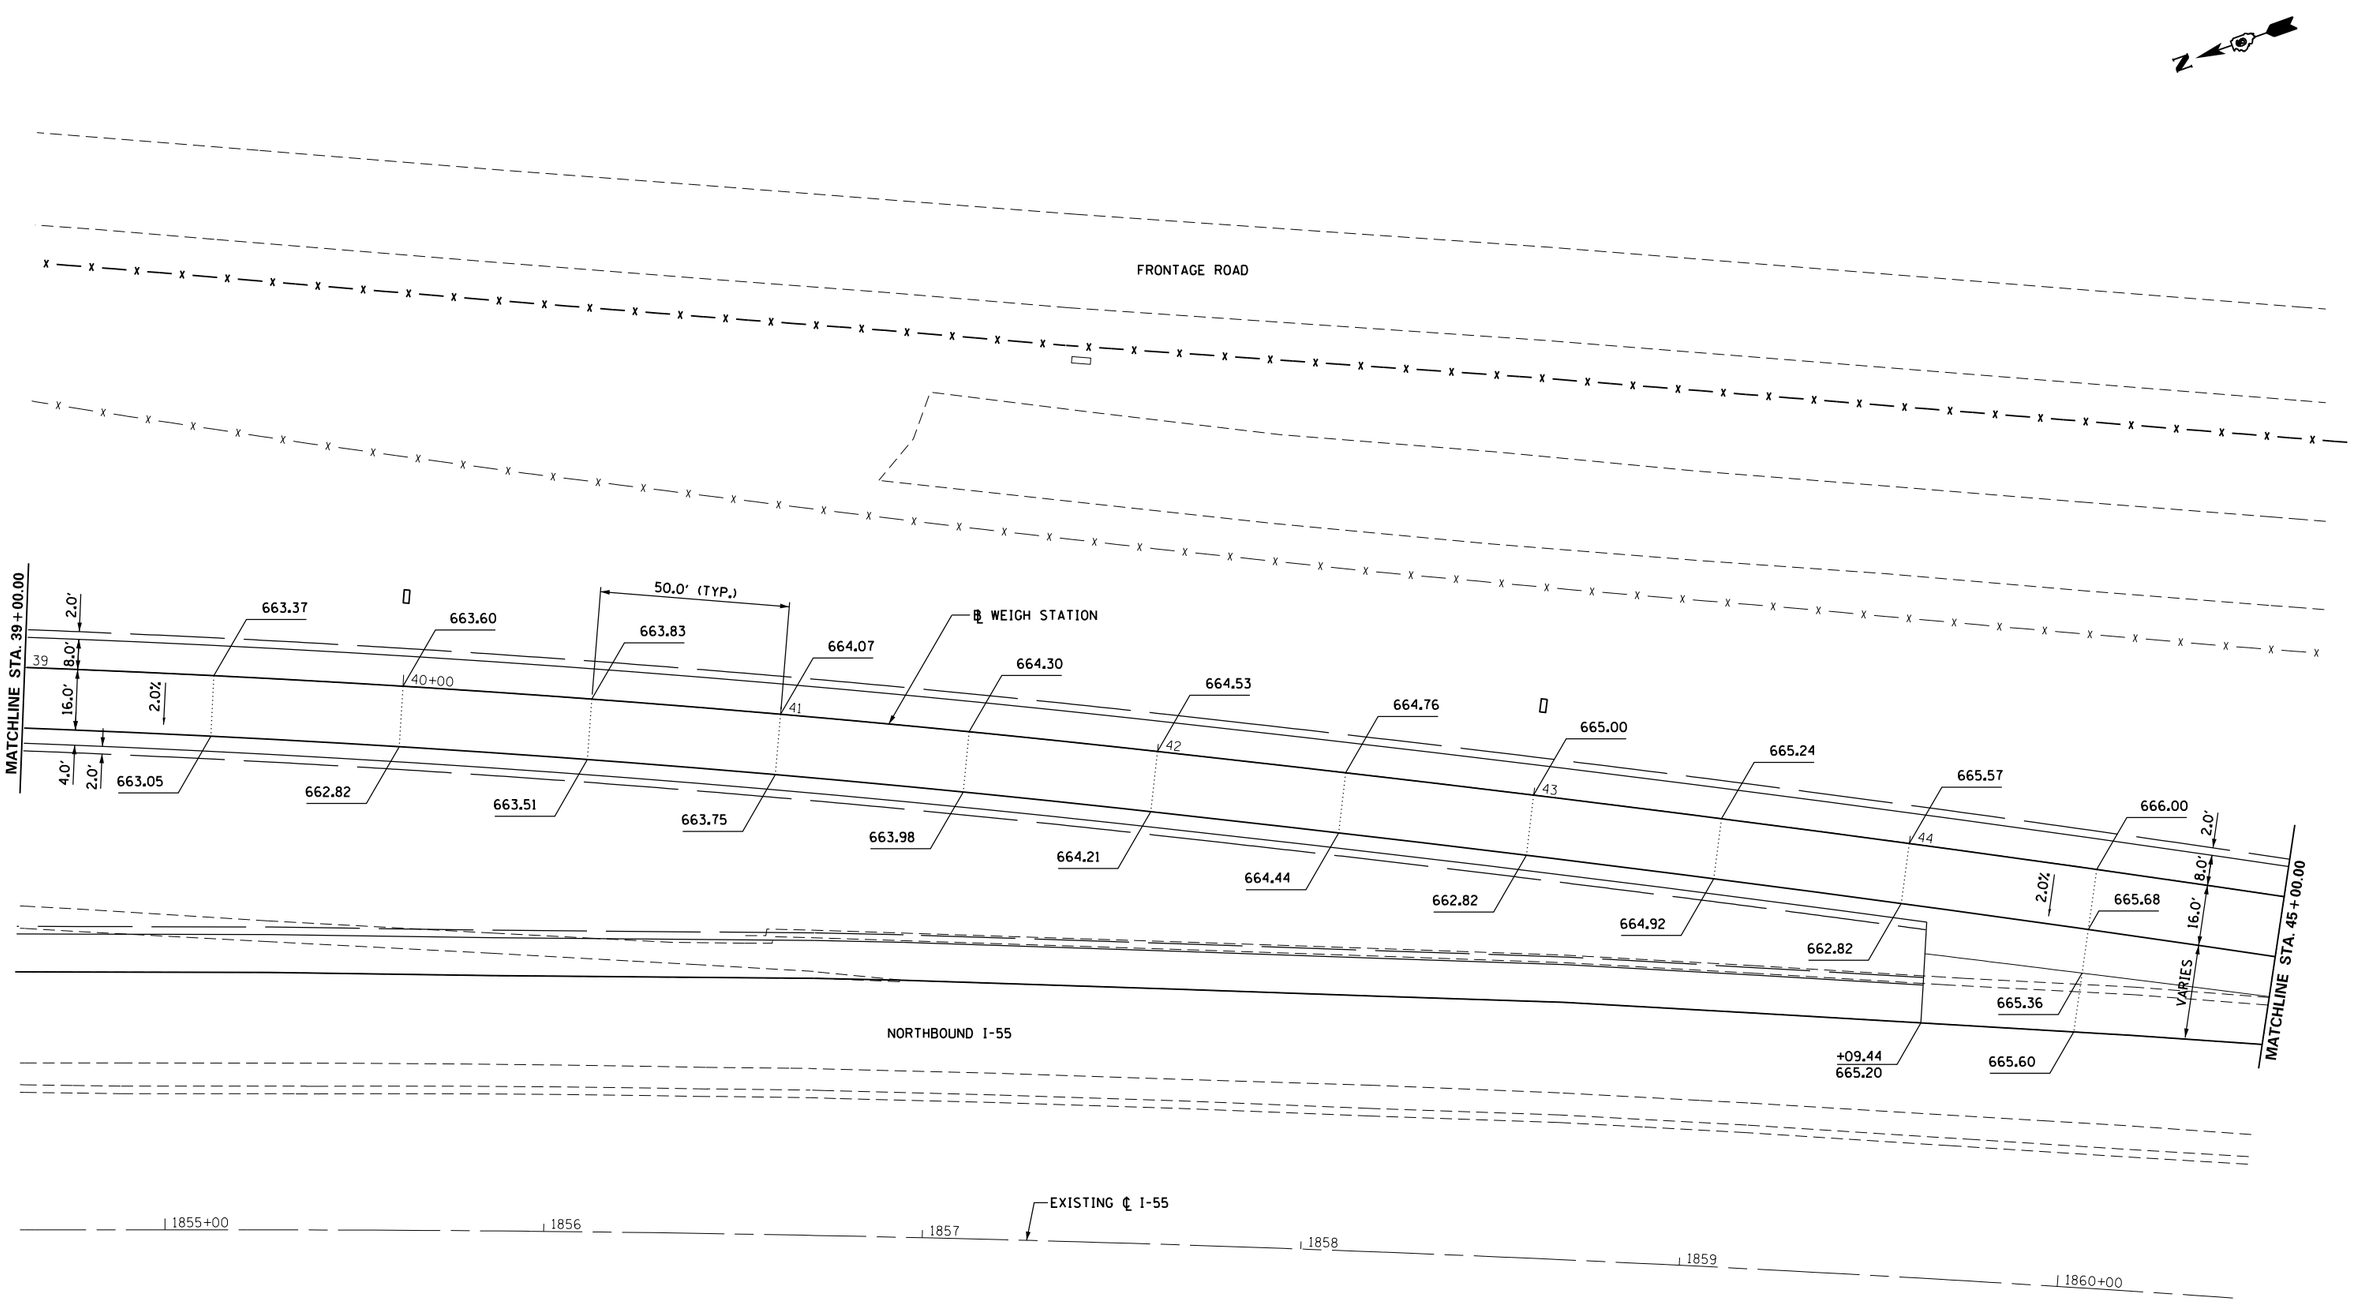

FILE NAME = c:\pw_work\pwidot\sparksgw\d0216368\D672505-sht-elev.dgn	USER NAME = sparksgw	DESIGNED - MEW	REVISED -
		DRAWN - MEW	REVISED -
	PLOT SCALE = 40.0000 ' / in.	CHECKED - MEW	REVISED -
	PLOT DATE = Apr-11-2013 03:50:36PM	DATE - VJM	REVISED -

STATE OF ILLINOIS
DEPARTMENT OF TRANSPORTATION

WEIGH STATION ROAD
ELEVATION PLAN

SCALE: 1" = 20' | SHEET NO. 6 OF 7 SHEETS | STA. 39+00.00 TO STA. 45+00.00

F.A.I. RTE.	SECTION	COUNTY	TOTAL SHEETS	SHEET NO.
55	68-2WS-2	MONTGOMERY	124	52
		CONTRACT NO. 72505		
	ILLINOIS FED. AID PROJECT			