For Information Only

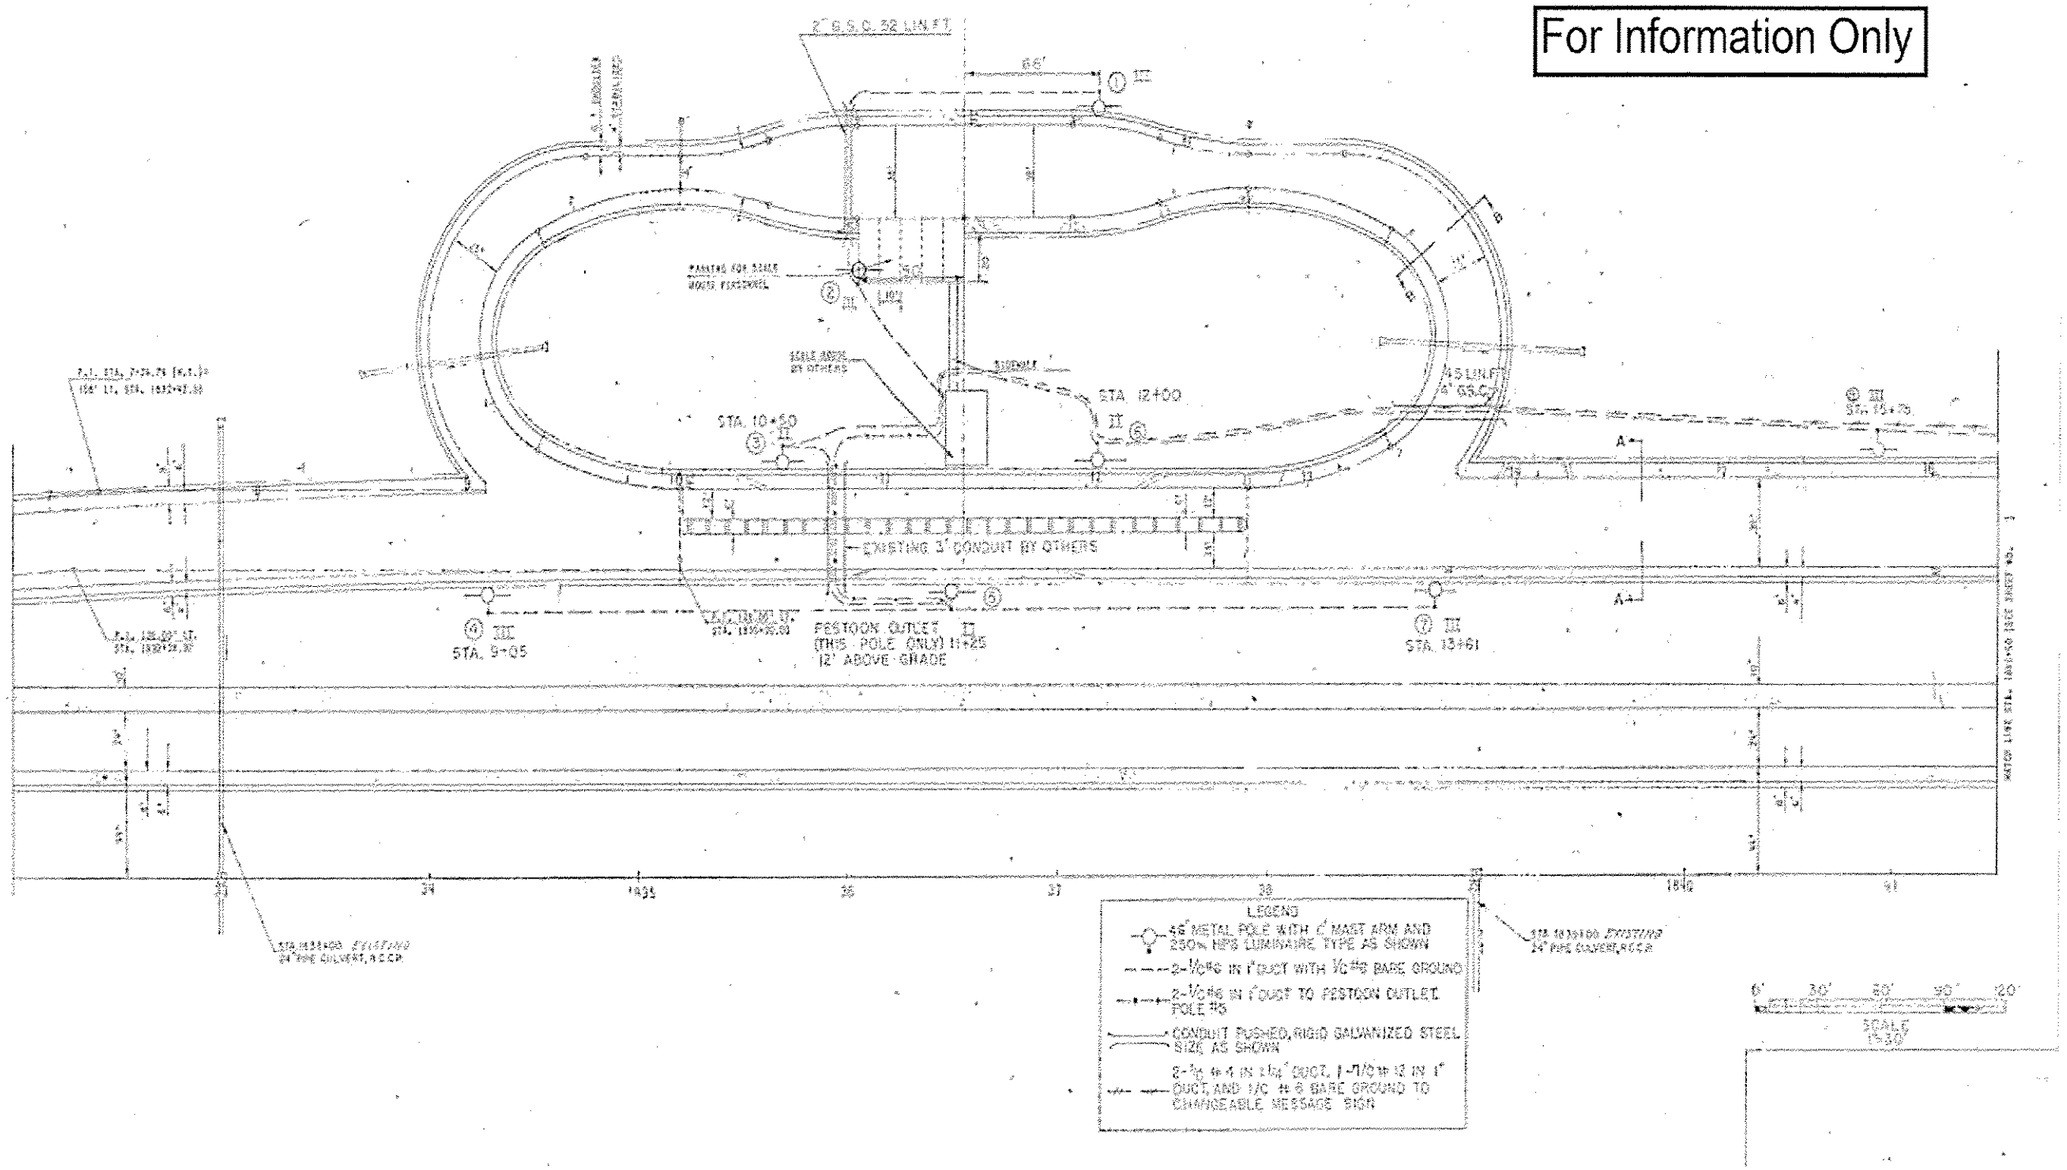

FILE NAME = c:\pw_work\pwidot\sparksgw\d021G360\D672505-SHT-DETAILS.dgn	USER NAME = sparksgw	DESIGNED -	REVISED -	STATE OF ILLINOIS DEPARTMENT OF TRANSPORTATION	LIGHTING DETAILS	F.A.I. RTE. 55	SECTION 68-2WS-2	COUNTY MONTGOMERY	TOTAL SHEETS 124	SHEET NO. 88d
		DRAWN -	REVISED -					CONTRACT NO. 72505		
	PLOT SCALE = 40.0000 ' / in.	CHECKED -	REVISED -							
Default	PLOT DATE = May-10-2013 01:41:17PM	DATE -	REVISED -		SCALE: SHEET OF SHEETS STA. TO STA.		ILLINOIS FED. AID PROJECT			