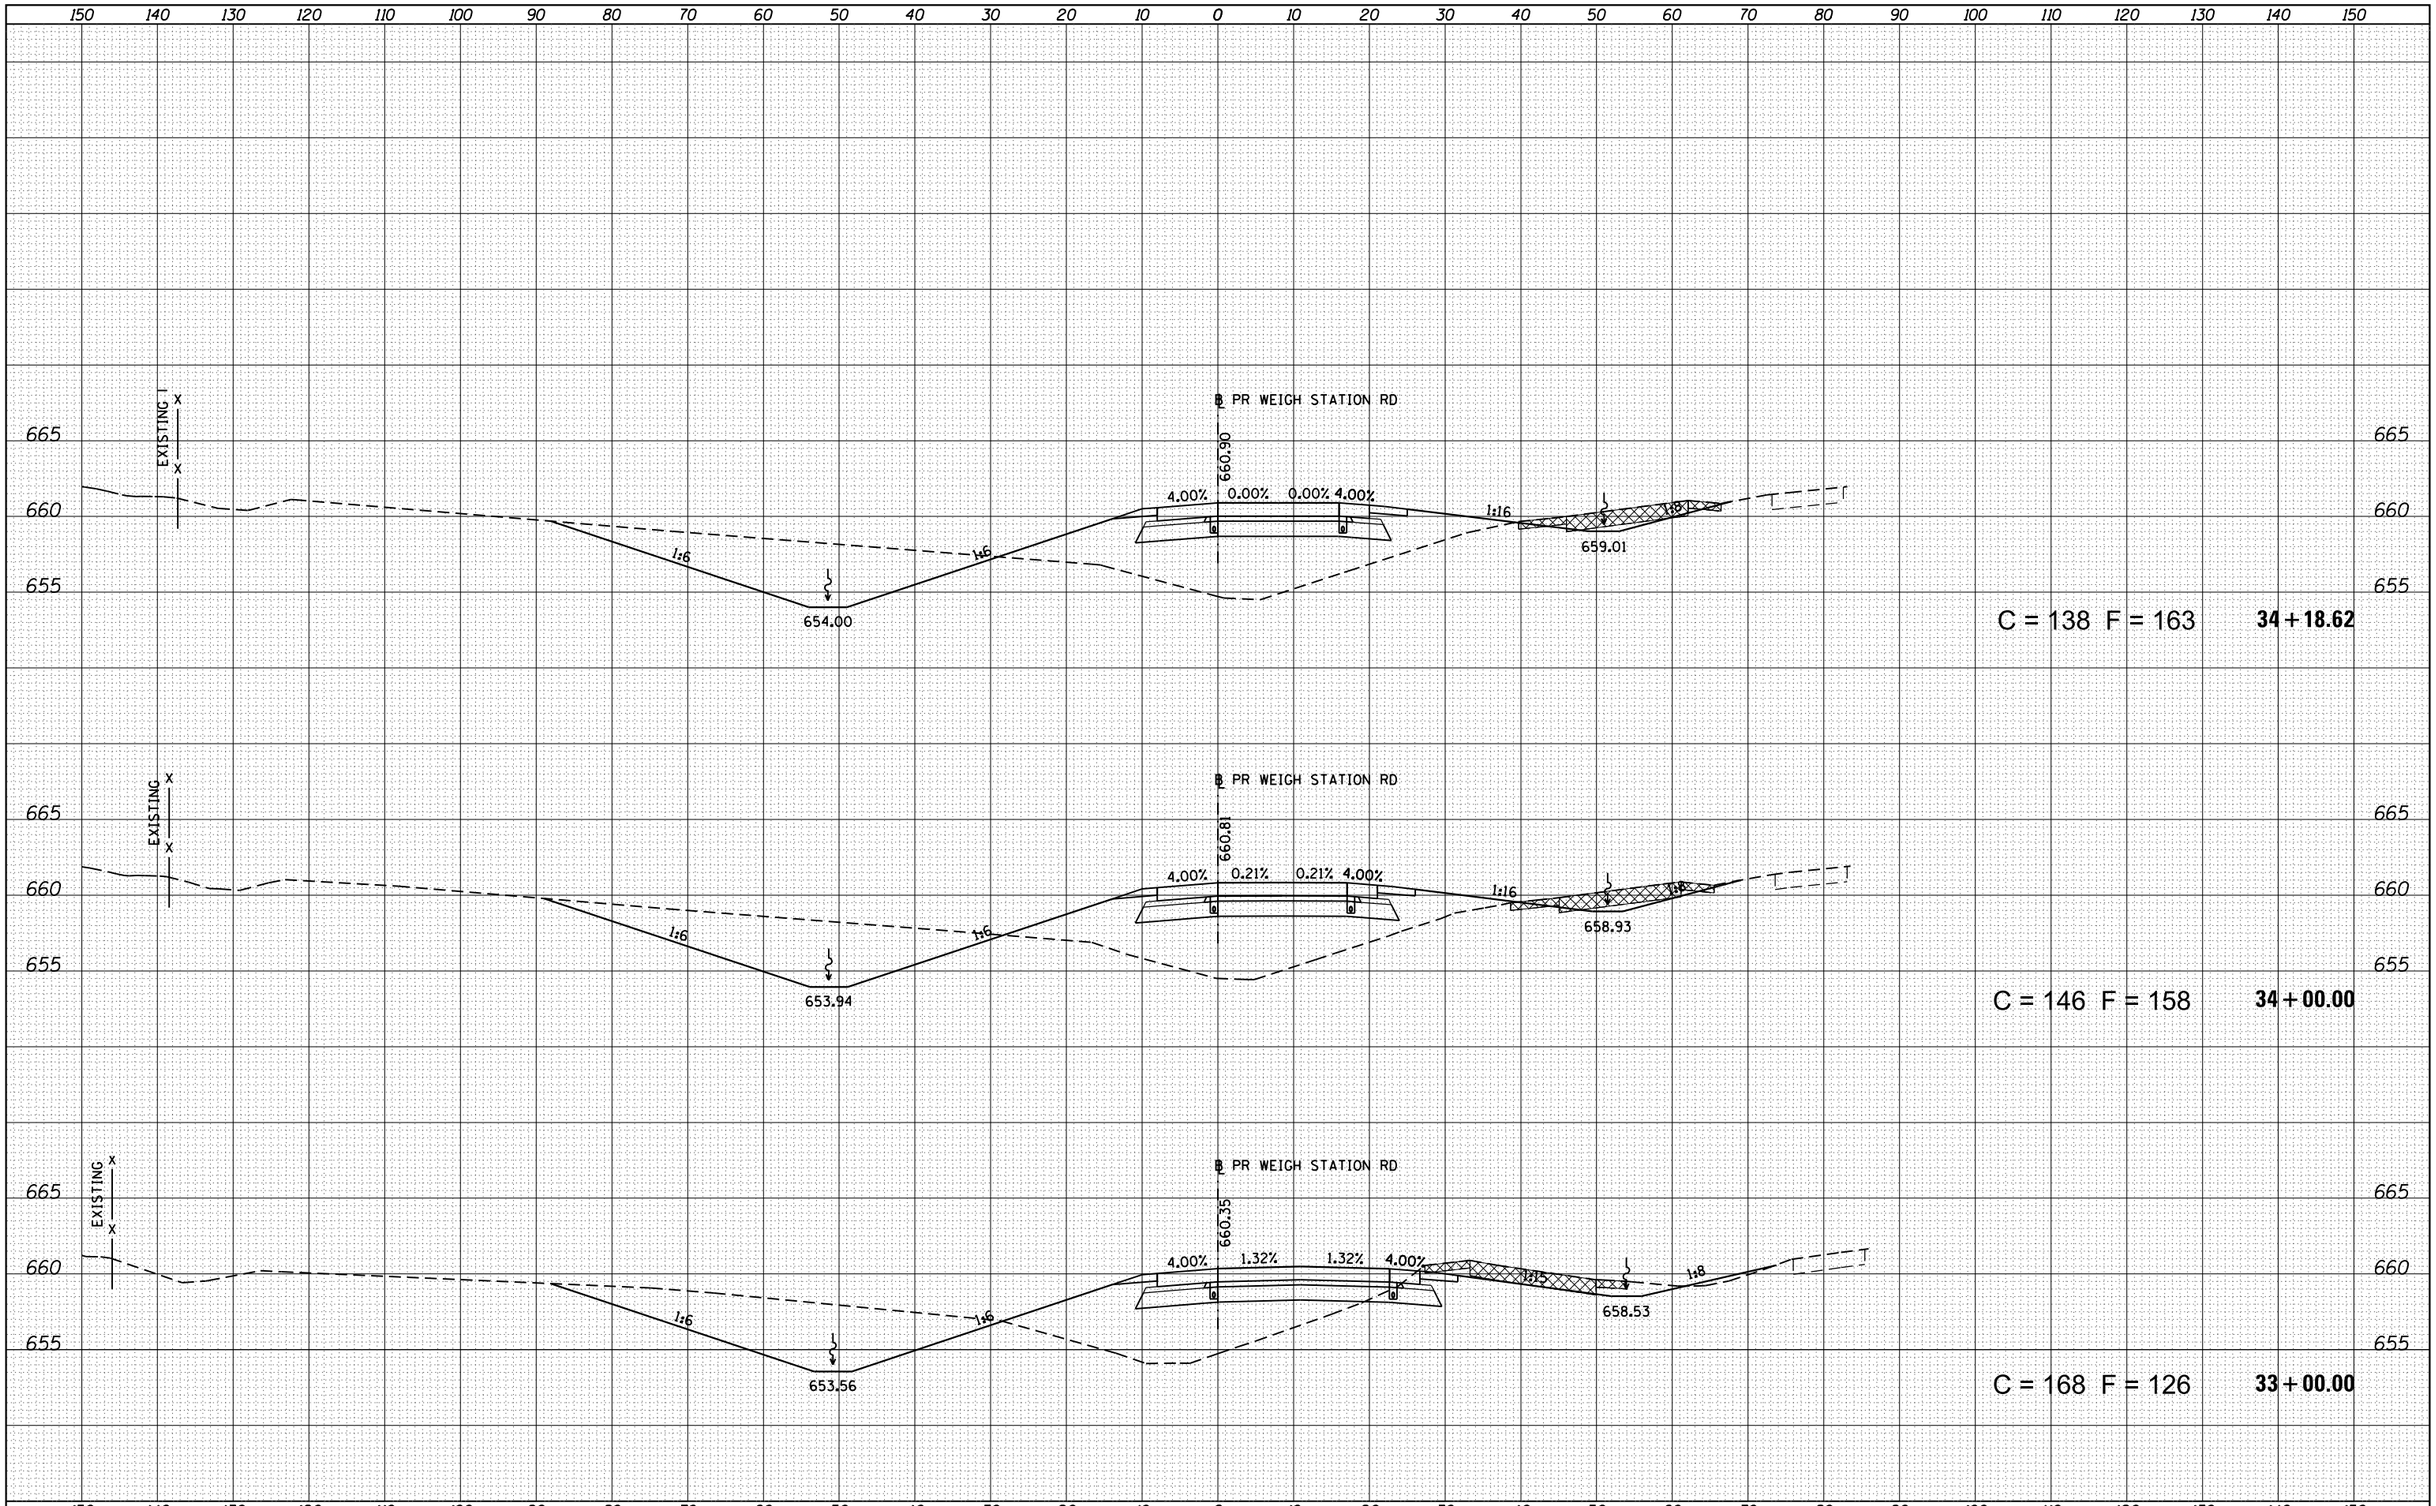

FINAL SURVEY

ORIGINAL SURVEY

NO.	NOTE BOOK	SURVEYED	BY
		PLOTTED	
		TEMPLATE	
		AREAS	
		AREAS CHECKED	
			DATE

FILE NAME = c:\pw_work\pwidot\sparksgw\d0216368\D672505-sht-xs-wsrd100.dgn	USER NAME = sparksgw	DESIGNED -	REVISED -
		DRAWN -	REVISED -
	PLOT SCALE = 20.0000 ' / in.	CHECKED -	REVISED -
Default	PLOT DATE = Apr-11-2013 03:51:46PM	DATE -	REVISED -

STATE OF ILLINOIS
DEPARTMENT OF TRANSPORTATION

XSC – WEIGH STATION ROAD

SCALE: | SHEET 9 OF 16 SHEETS | STA. 33+00.00 | TO STA. 34+18.62

F.A.I. RTE.	SECTION	COUNTY	TOTAL SHEETS	SHEET NO.
55	68-2WS-2	MONTGOMERY	124	117
		CONTRACT NO. 72505		
		ILLINOIS	FED. AID PROJECT	