HOT-MIX ASPHALT BASE COURSE, 8"
(INCLUDES EARTH EX. NECESSARY
FOR PLACEMENT - SEE SPECIAL PROV.)
STA. 4648+50.5 TO STA. 4648+63
STA. 4651+37 TO STA. 4651+49.5

TYPE C INLET BOX, STANDARD 609001 (SPECIAL)
(SEE SHOULDER INLET DETAIL)
LT. STA. 4648+55
RT. STA. 4648+55
LT. STA. 4651+45
RT. STA. 4651+45

STORM SEWERS, CLASS A, TYPE 1 12"
STA. 4648+55
STA. 4651+45

PIPE DRAINS 12"
RT. STA. 4648+55
RT. STA. 4651+45

METAL END SECTIONS 12"
RT. STA. 4648+55
RT. STA. 4651+45

PAVED SHOULDER REMOVAL
LT. STA. 4648+50.5 TO LT. STA. 4648+63
RT. STA. 4648+50.5 TO RT. STA. 4648+63
LT. STA. 4651+37 TO LT. STA. 4651+49.5
RT. STA. 4651+37 TO RT. STA. 4651+49.5

PAVEMENT REMOVAL (20' WIDTH)
(SAWCUT INCLUDED IN THE COST -
SEE 440.03 OF STD. SPEC.)
STA. 4648+50.5 TO STA. 4648+63
STA. 4651+37 TO STA. 4651+49.5

REMOVING INLETS
LT. STA. 4648+55
RT. STA. 4648+55
LT. STA. 4651+45
RT. STA. 4651+45

STONE DUMPED RIPRAP, CLASS A4
RT. STA. 4648+55
RT. STA. 4651+45

FILTER FABRIC
RT. STA. 4648+55
RT. STA. 4651+45

PIPE CULVERT REMOVAL
STA. 4648+55 12" S.S.
RT. STA. 4648+55 12" CMP
STA. 4651+45 12" S.S.
RT. STA. 4651+45 12" CMP

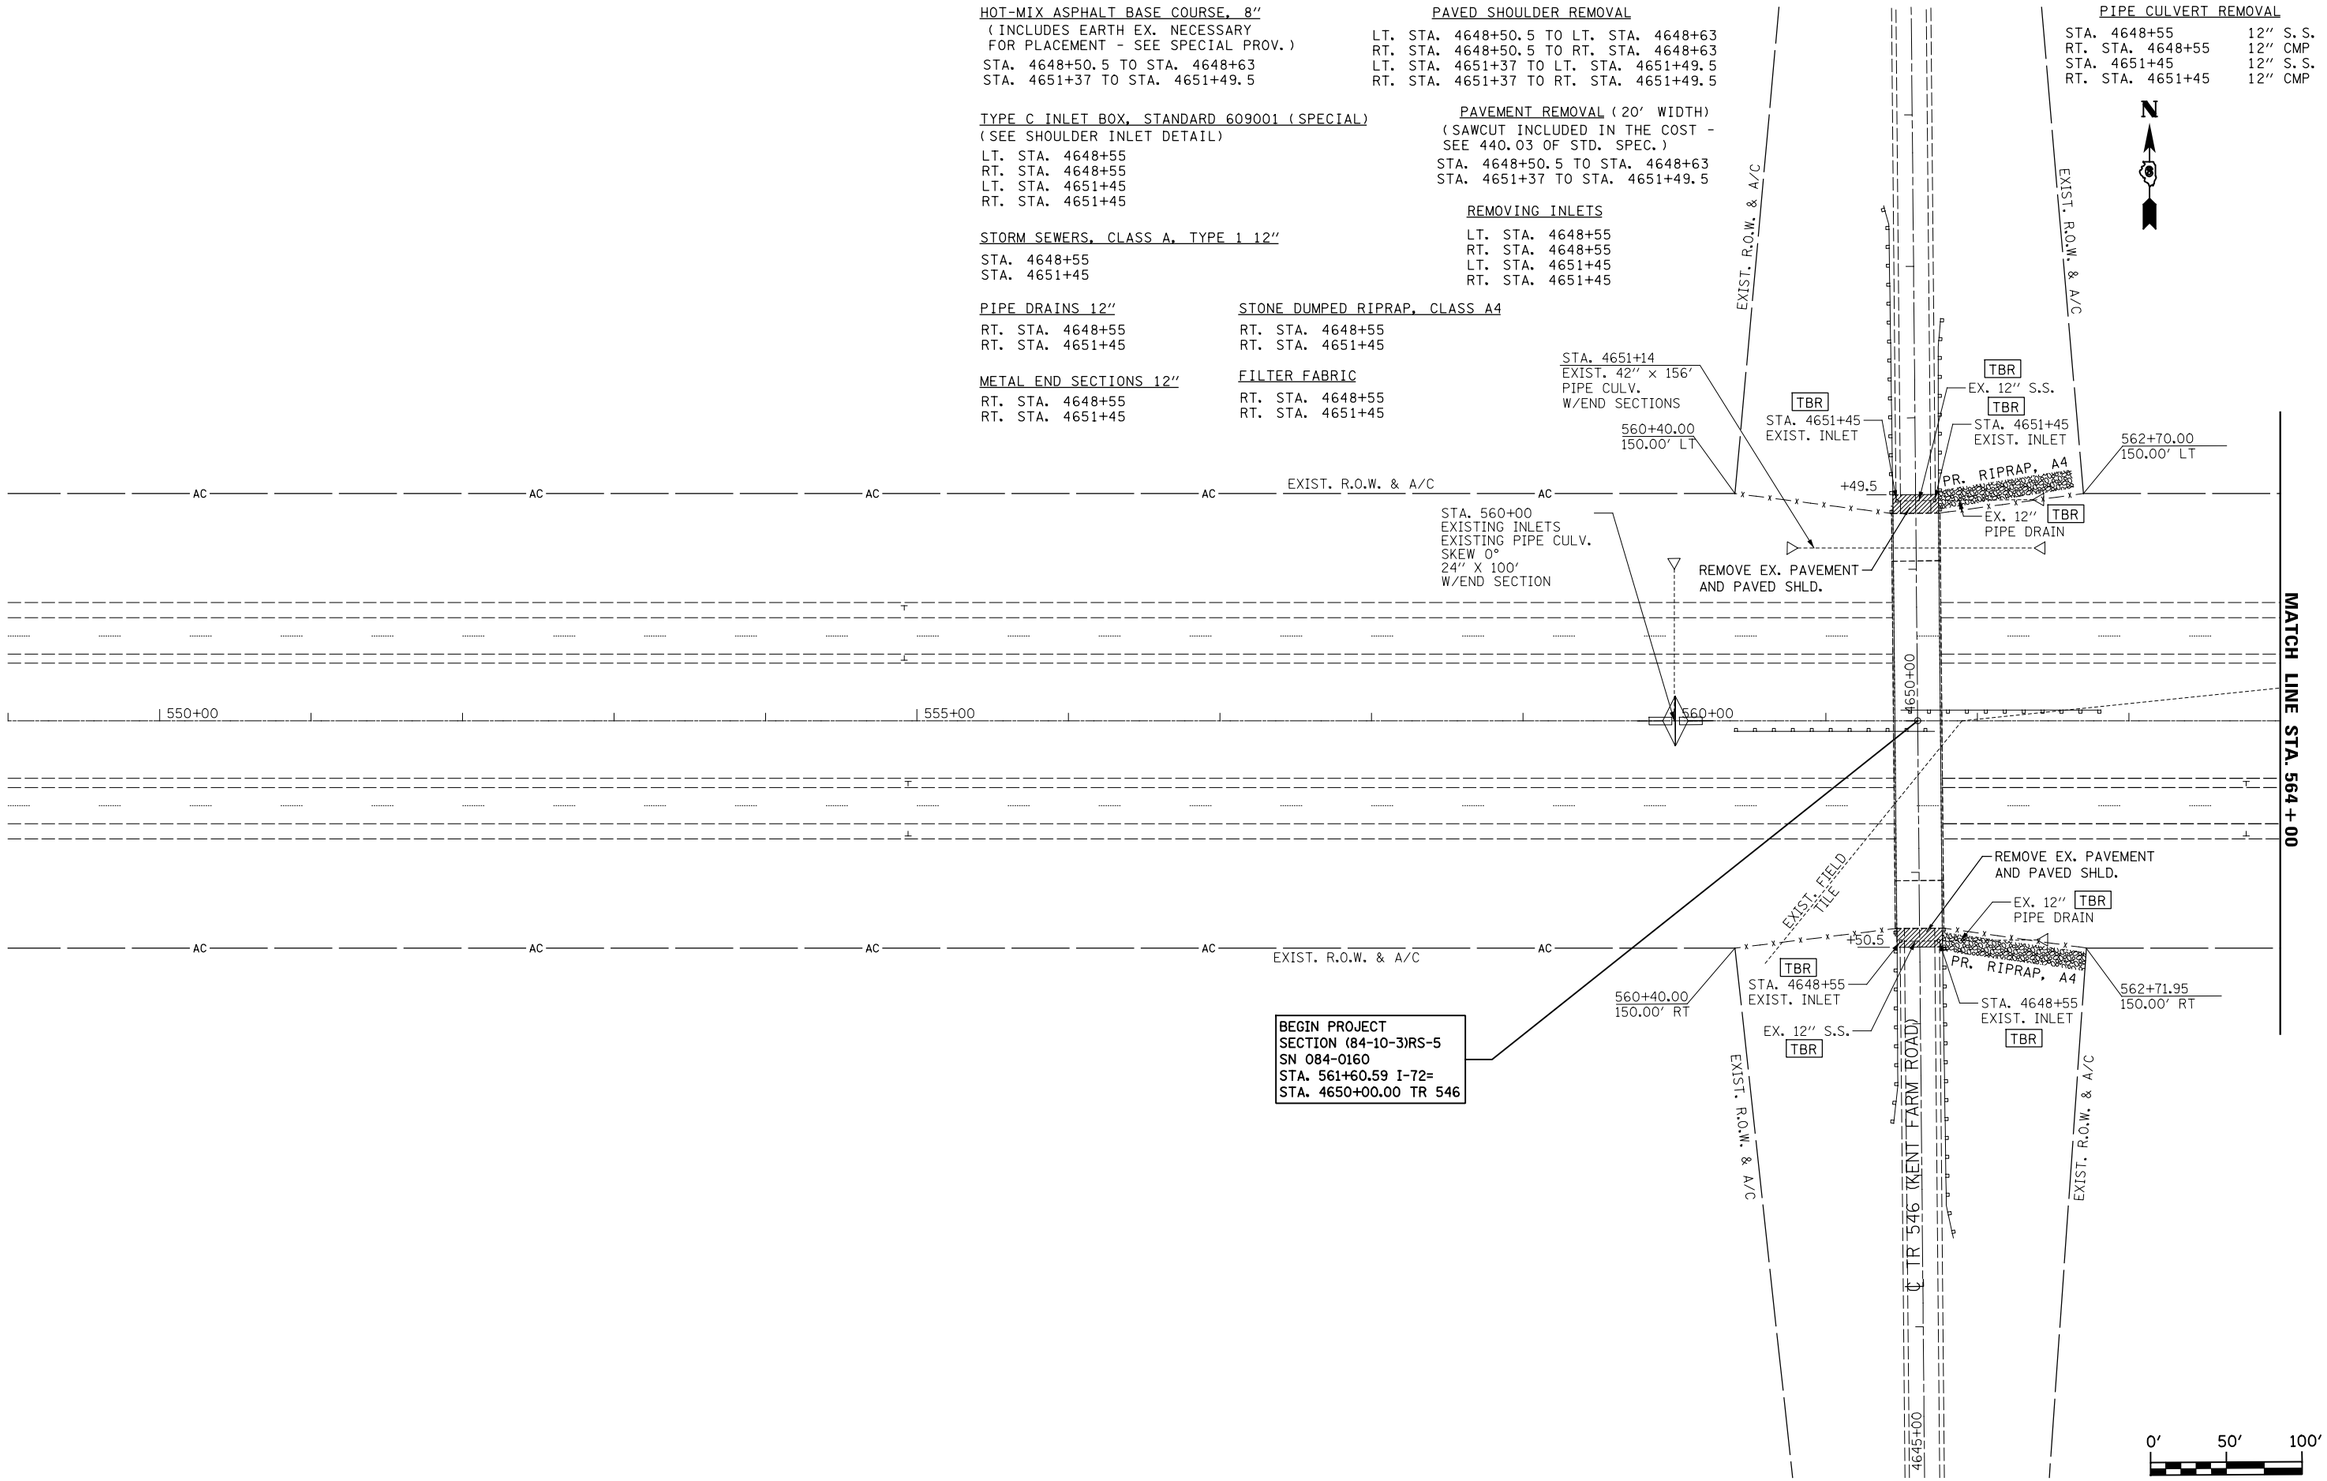

PART B - SHEET 20 of 67

FILE NAME = ...\CADD\D672C88-sht-plan02.dgn	USER NAME =	DESIGNED -	REVISED -	STATE OF ILLINOIS DEPARTMENT OF TRANSPORTATION	PLAN SHEETS	F.A.I. RTE.	SECTION	COUNTY	TOTAL SHEETS	SHEET NO.
Johnson, Depp & Quisenberry CONSULTING ENGINEERS Springfield, Illinois		DRAWN -	REVISED -			72	(84-10-3)RS-5	SANGAMON	95	48
	PLOT SCALE = 100.0000 ' / in.	CHECKED -	REVISED -			CONTRACT NO. 72C88				
	PLOT DATE = 04/02/2013 09:19:45	DATE -	REVISED -		SCALE: SHEET NO. OF SHEETS STA. TO STA.	ILLINOIS FED. AID PROJECT				