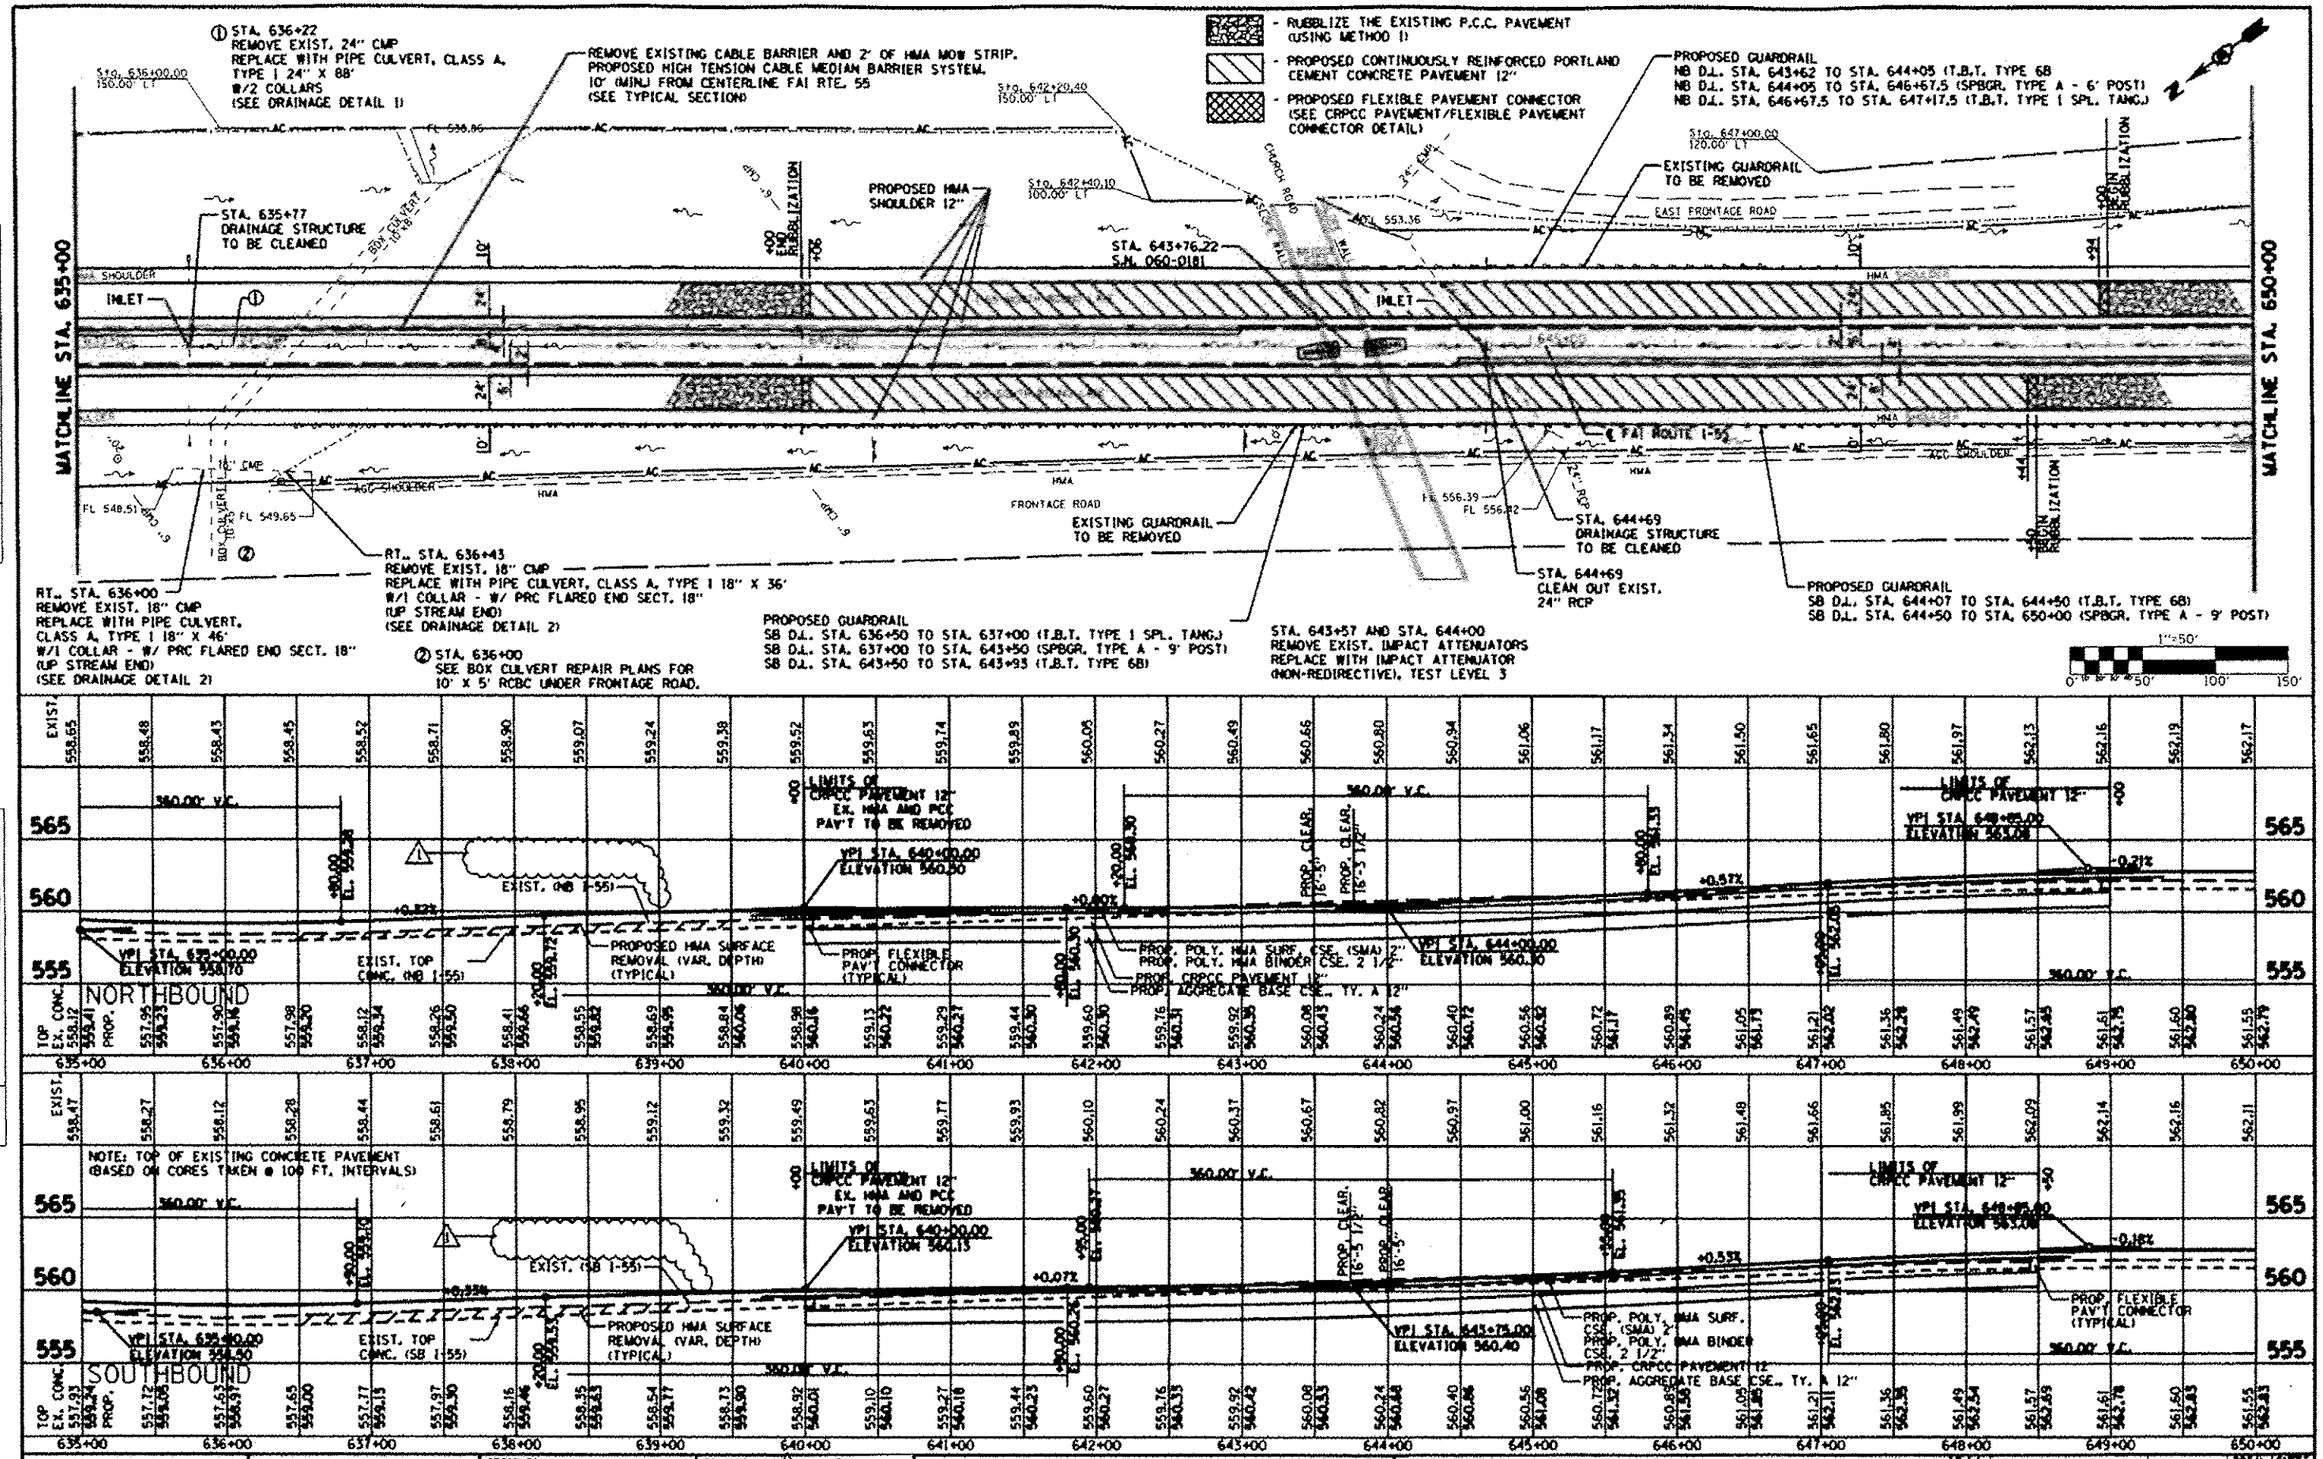

FILE NAME = $FILEL$	USER NAME = $USER$	DESIGNED -	REVISED -	1 66-13	STATE OF ILLINOIS DEPARTMENT OF TRANSPORTATION	FAI ROUTE 55 (I-55)	F.A.I. RTE. 55	SECTION 60-(1,2)RS-3	COUNTY MADISON
Johnson, Dean & Quisenberry CONSULTING ENGINEERS Springfield, Illinois	PLOT SCALE = $SCALE$	CHECKED -	REVISED -						TOTAL SHEETS 212
	PLOT DATE = $DATE$	DRAWN -	REVISED -			SCALE: 1" = 50'	SHEET NO. OF SHEETS	STA. 635+00 TO STA. 650+00	SHEET NO. 45
		CHECKED -	REVISED -						CONTRACT NO. 76099
									ILLINOIS FED. AID PROJECT