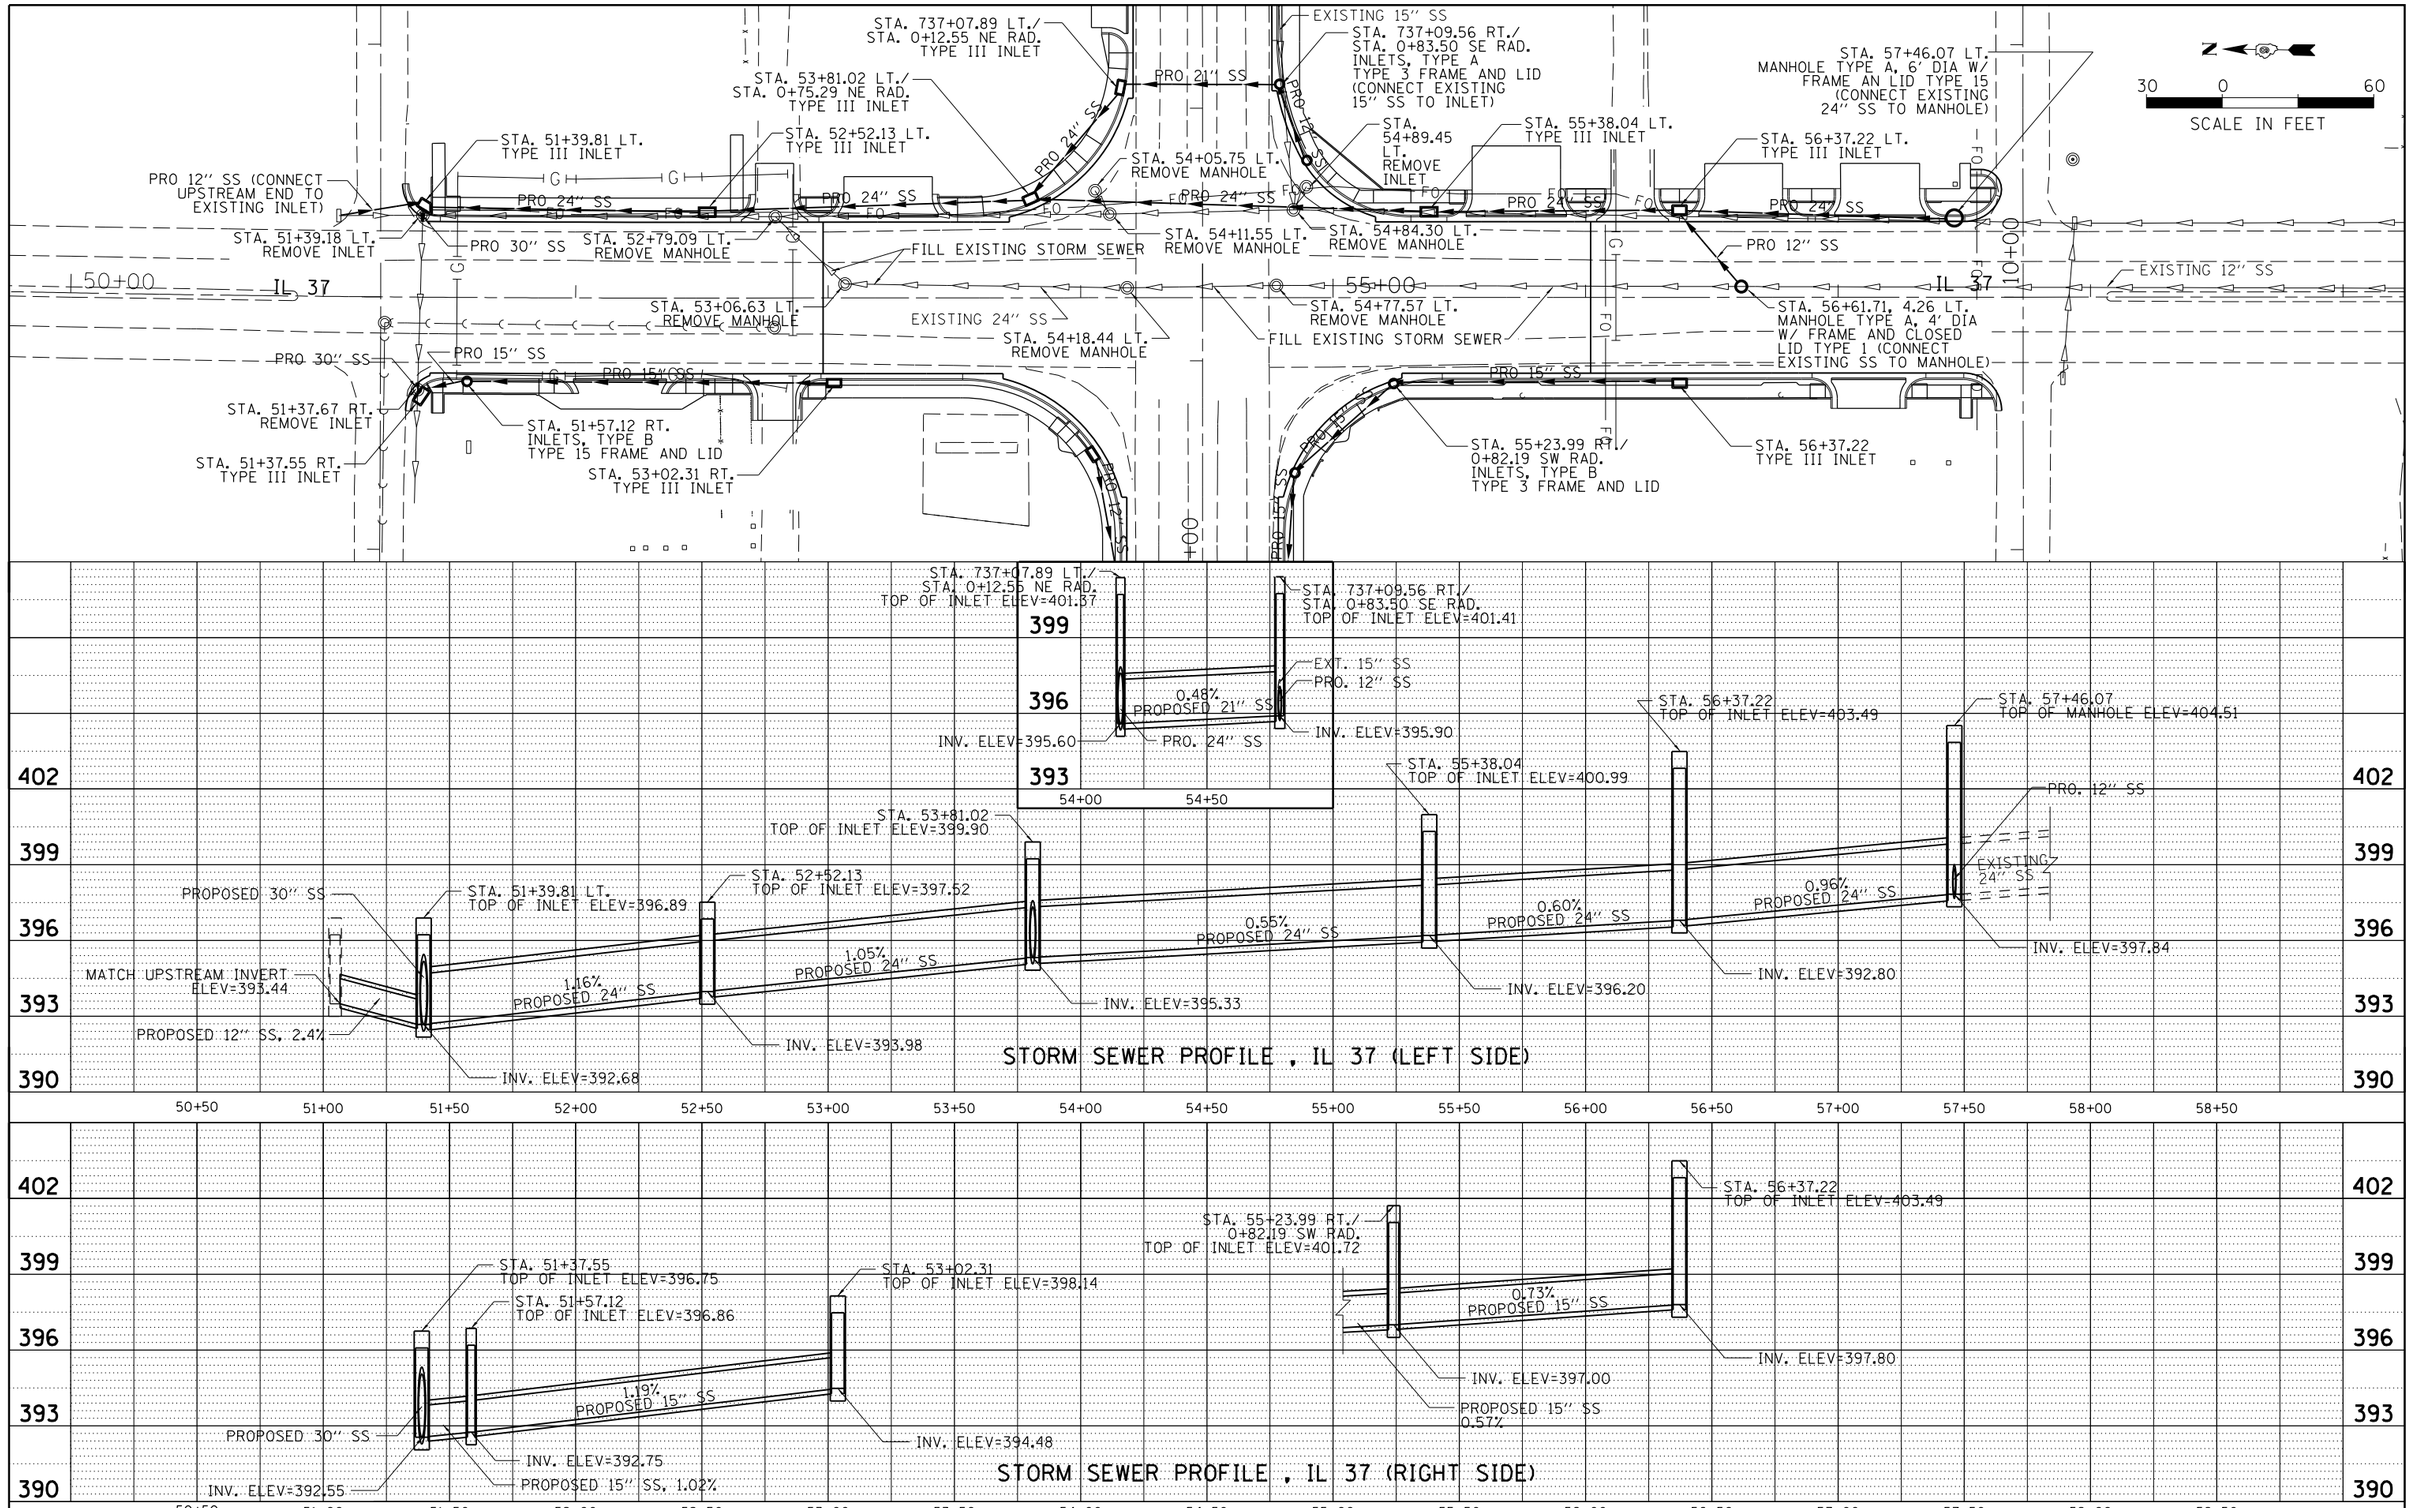

PLAN	BY	DATE
SURVEYED		
PLOTTED		
ALIGNMENT CHECKED		
RT. OF WAY CHECKED		
CADD FILE NAME		
NOTE BOOK NO.		

PROFILE	BY	DATE
SURVEYED		
PLOTTED		
PROFILE CHECKED		
BM. NOTED		
STRUCTURE NOTATINS CHKD		
NOTE BOOK NO.		

FILE NAME = c:\pw_work\pwidot\pufferaa\d0293206\78288-sht-plpr.dgn	USER NAME = $USER$	DESIGNED -	REVISED -
		DRAWN -	REVISED -
	PLOT SCALE = 60.0000 ' / in.	CHECKED -	REVISED -
	PLOT DATE = 3/22/2013	DATE -	REVISED -

STATE OF ILLINOIS
DEPARTMENT OF TRANSPORTATION

STORM SEWER PROFILE IL 37

SCALE: | SHEET NO. OF SHEETS | STA. TO STA.

F.A.U RTE.	SECTION	COUNTY	TOTAL SHEETS	SHEET NO.
9481	12(N-1)	FRANKLIN	94	32
		CONTRACT NO. 78288		

FED. ROAD DIST. NO. | ILLINOIS | FED. AID PROJECT