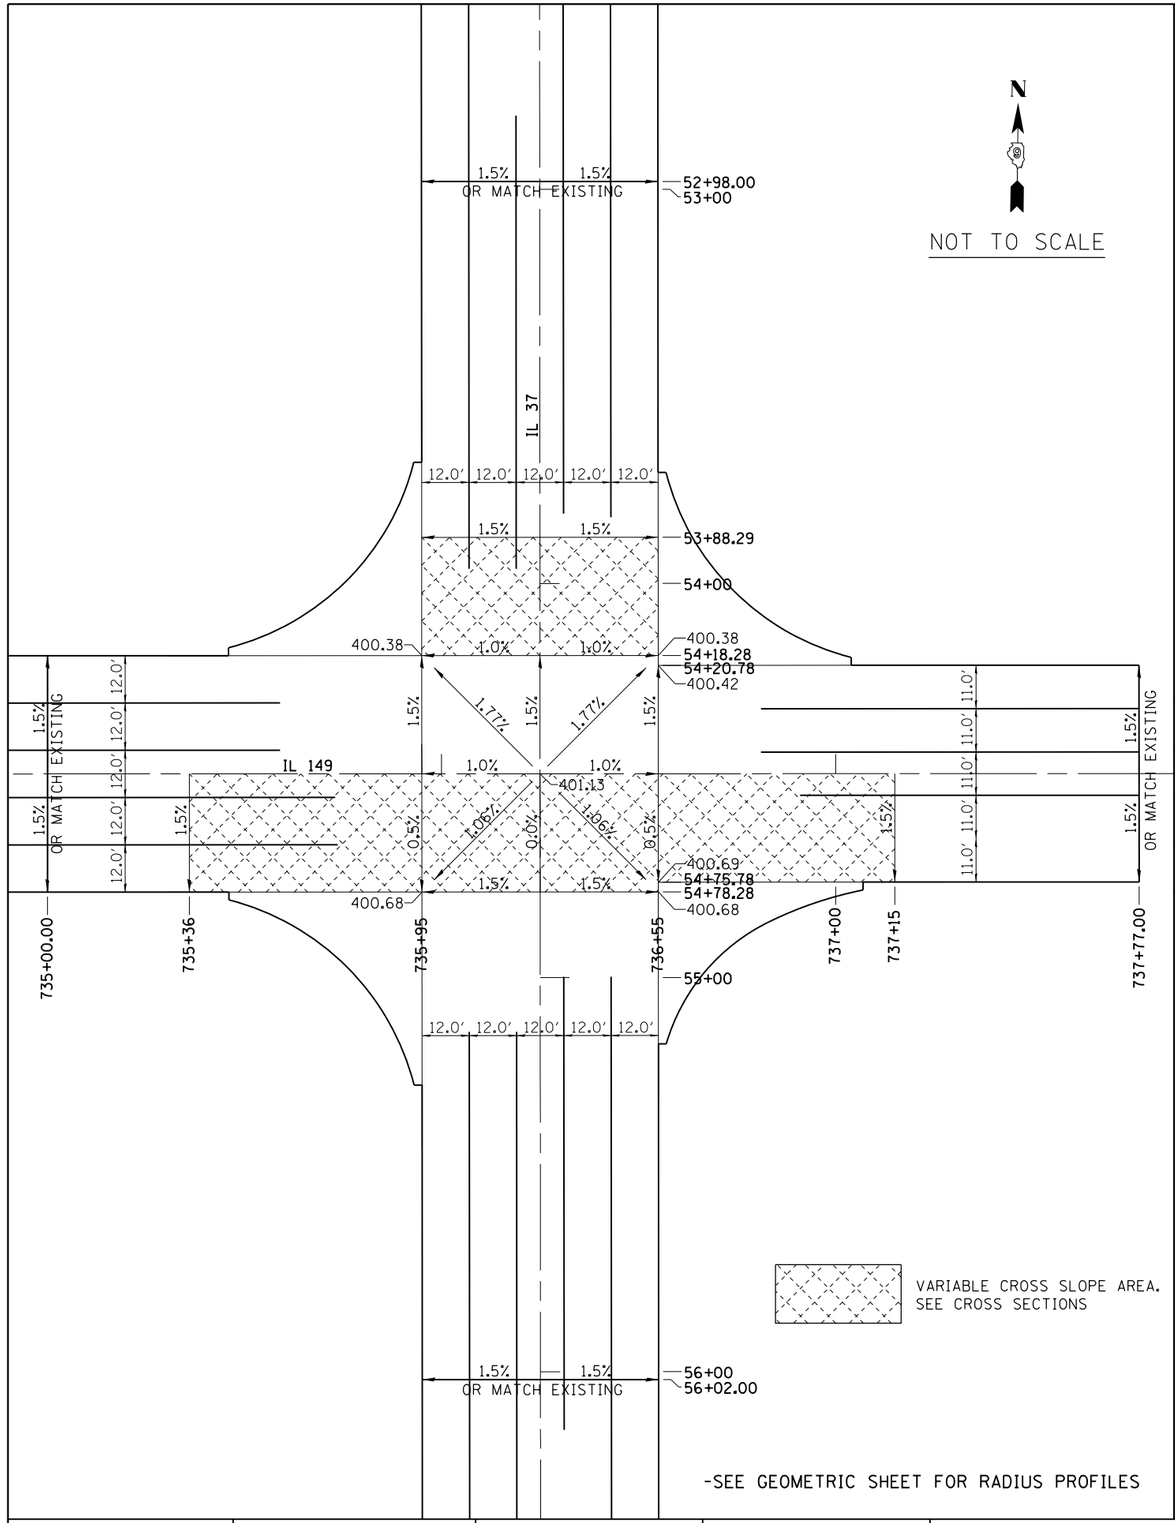

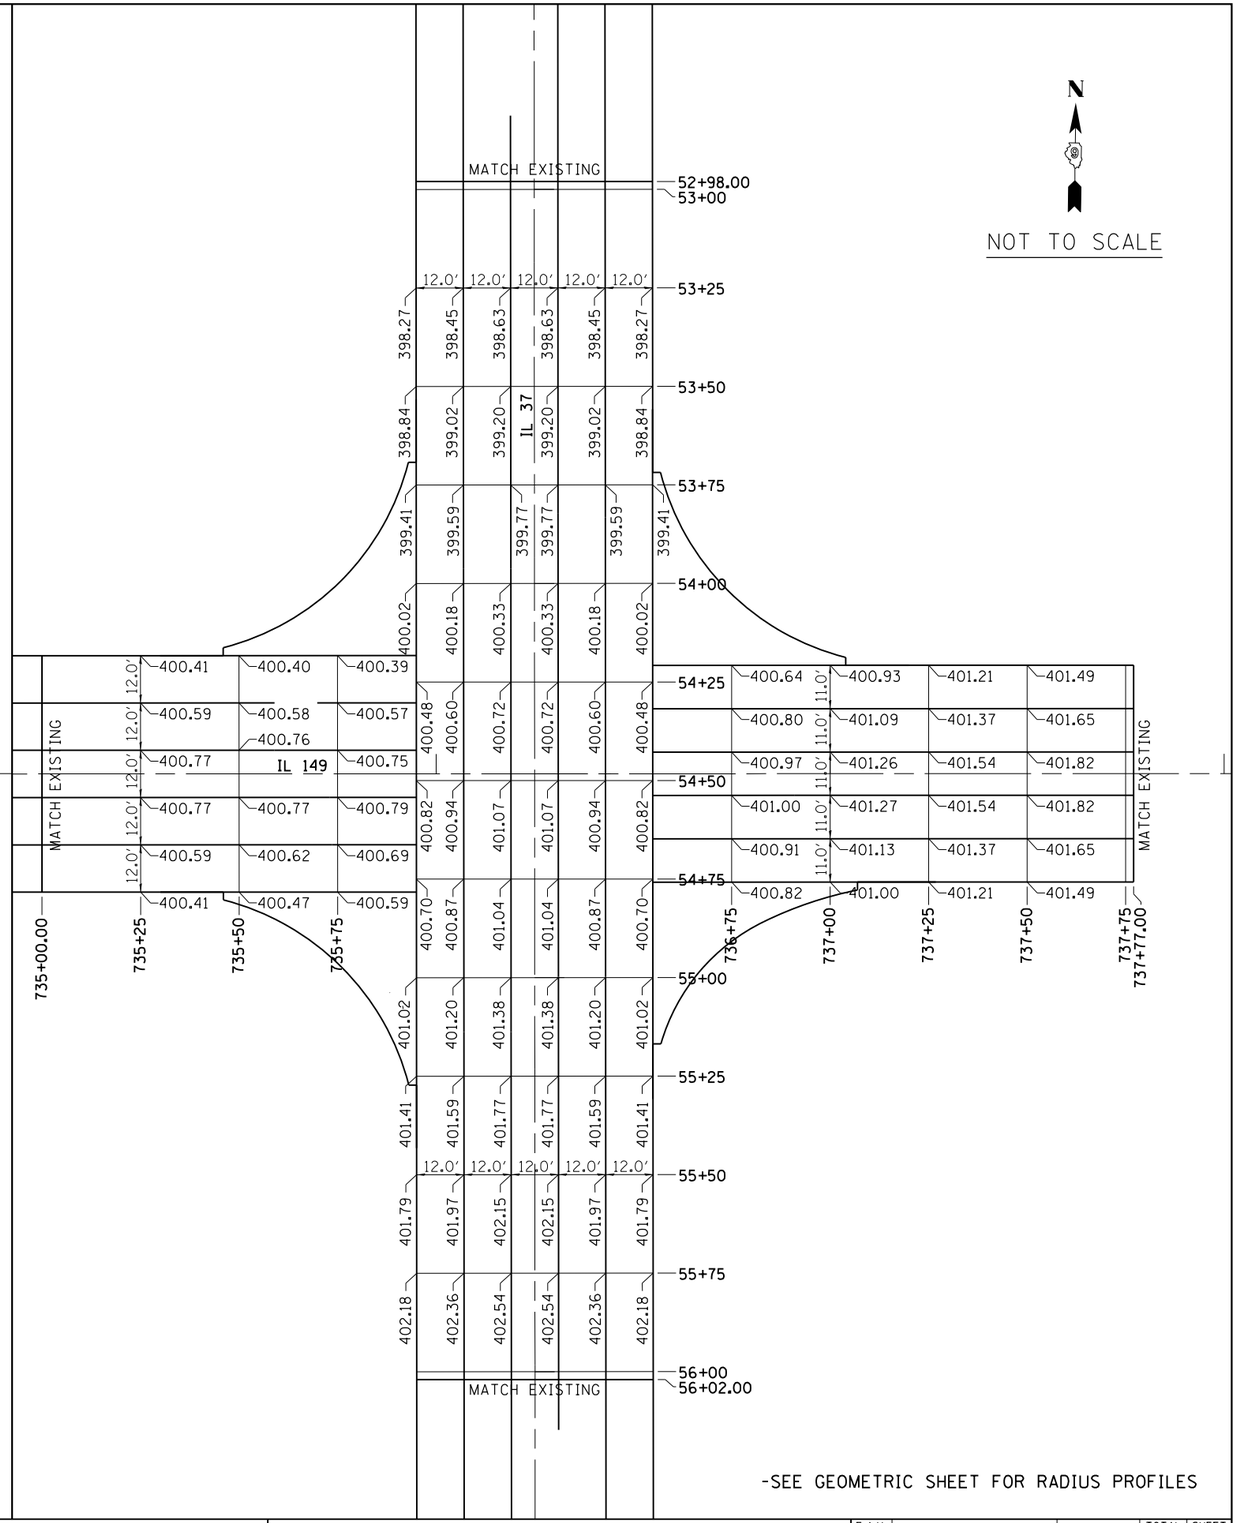

FILE NAME = c:\pw_work\pwidot\pufferaa\d0293206\78288-sht-plpr.dgn	USER NAME = pufferaa	DESIGNED -	REVISED -
		DRAWN -	REVISED -
	PLOT SCALE = 38.4423 ' / in.	CHECKED -	REVISED -
Default	PLOT DATE = 3/22/2013	DATE -	REVISED -

STATE OF ILLINOIS
DEPARTMENT OF TRANSPORTATION

PCC PAVEMENT CROSS SLOPES /ELEVATIONS

SCALE: | SHEET OF SHEETS | STA. | TO STA.

F.A.U RTE.	SECTION	COUNTY	TOTAL SHEETS	SHEET NO.
9481	12(N-1)	FRANKLIN	94	36
		CONTRACT NO. 78288		
		ILLINOIS FED. AID PROJECT		