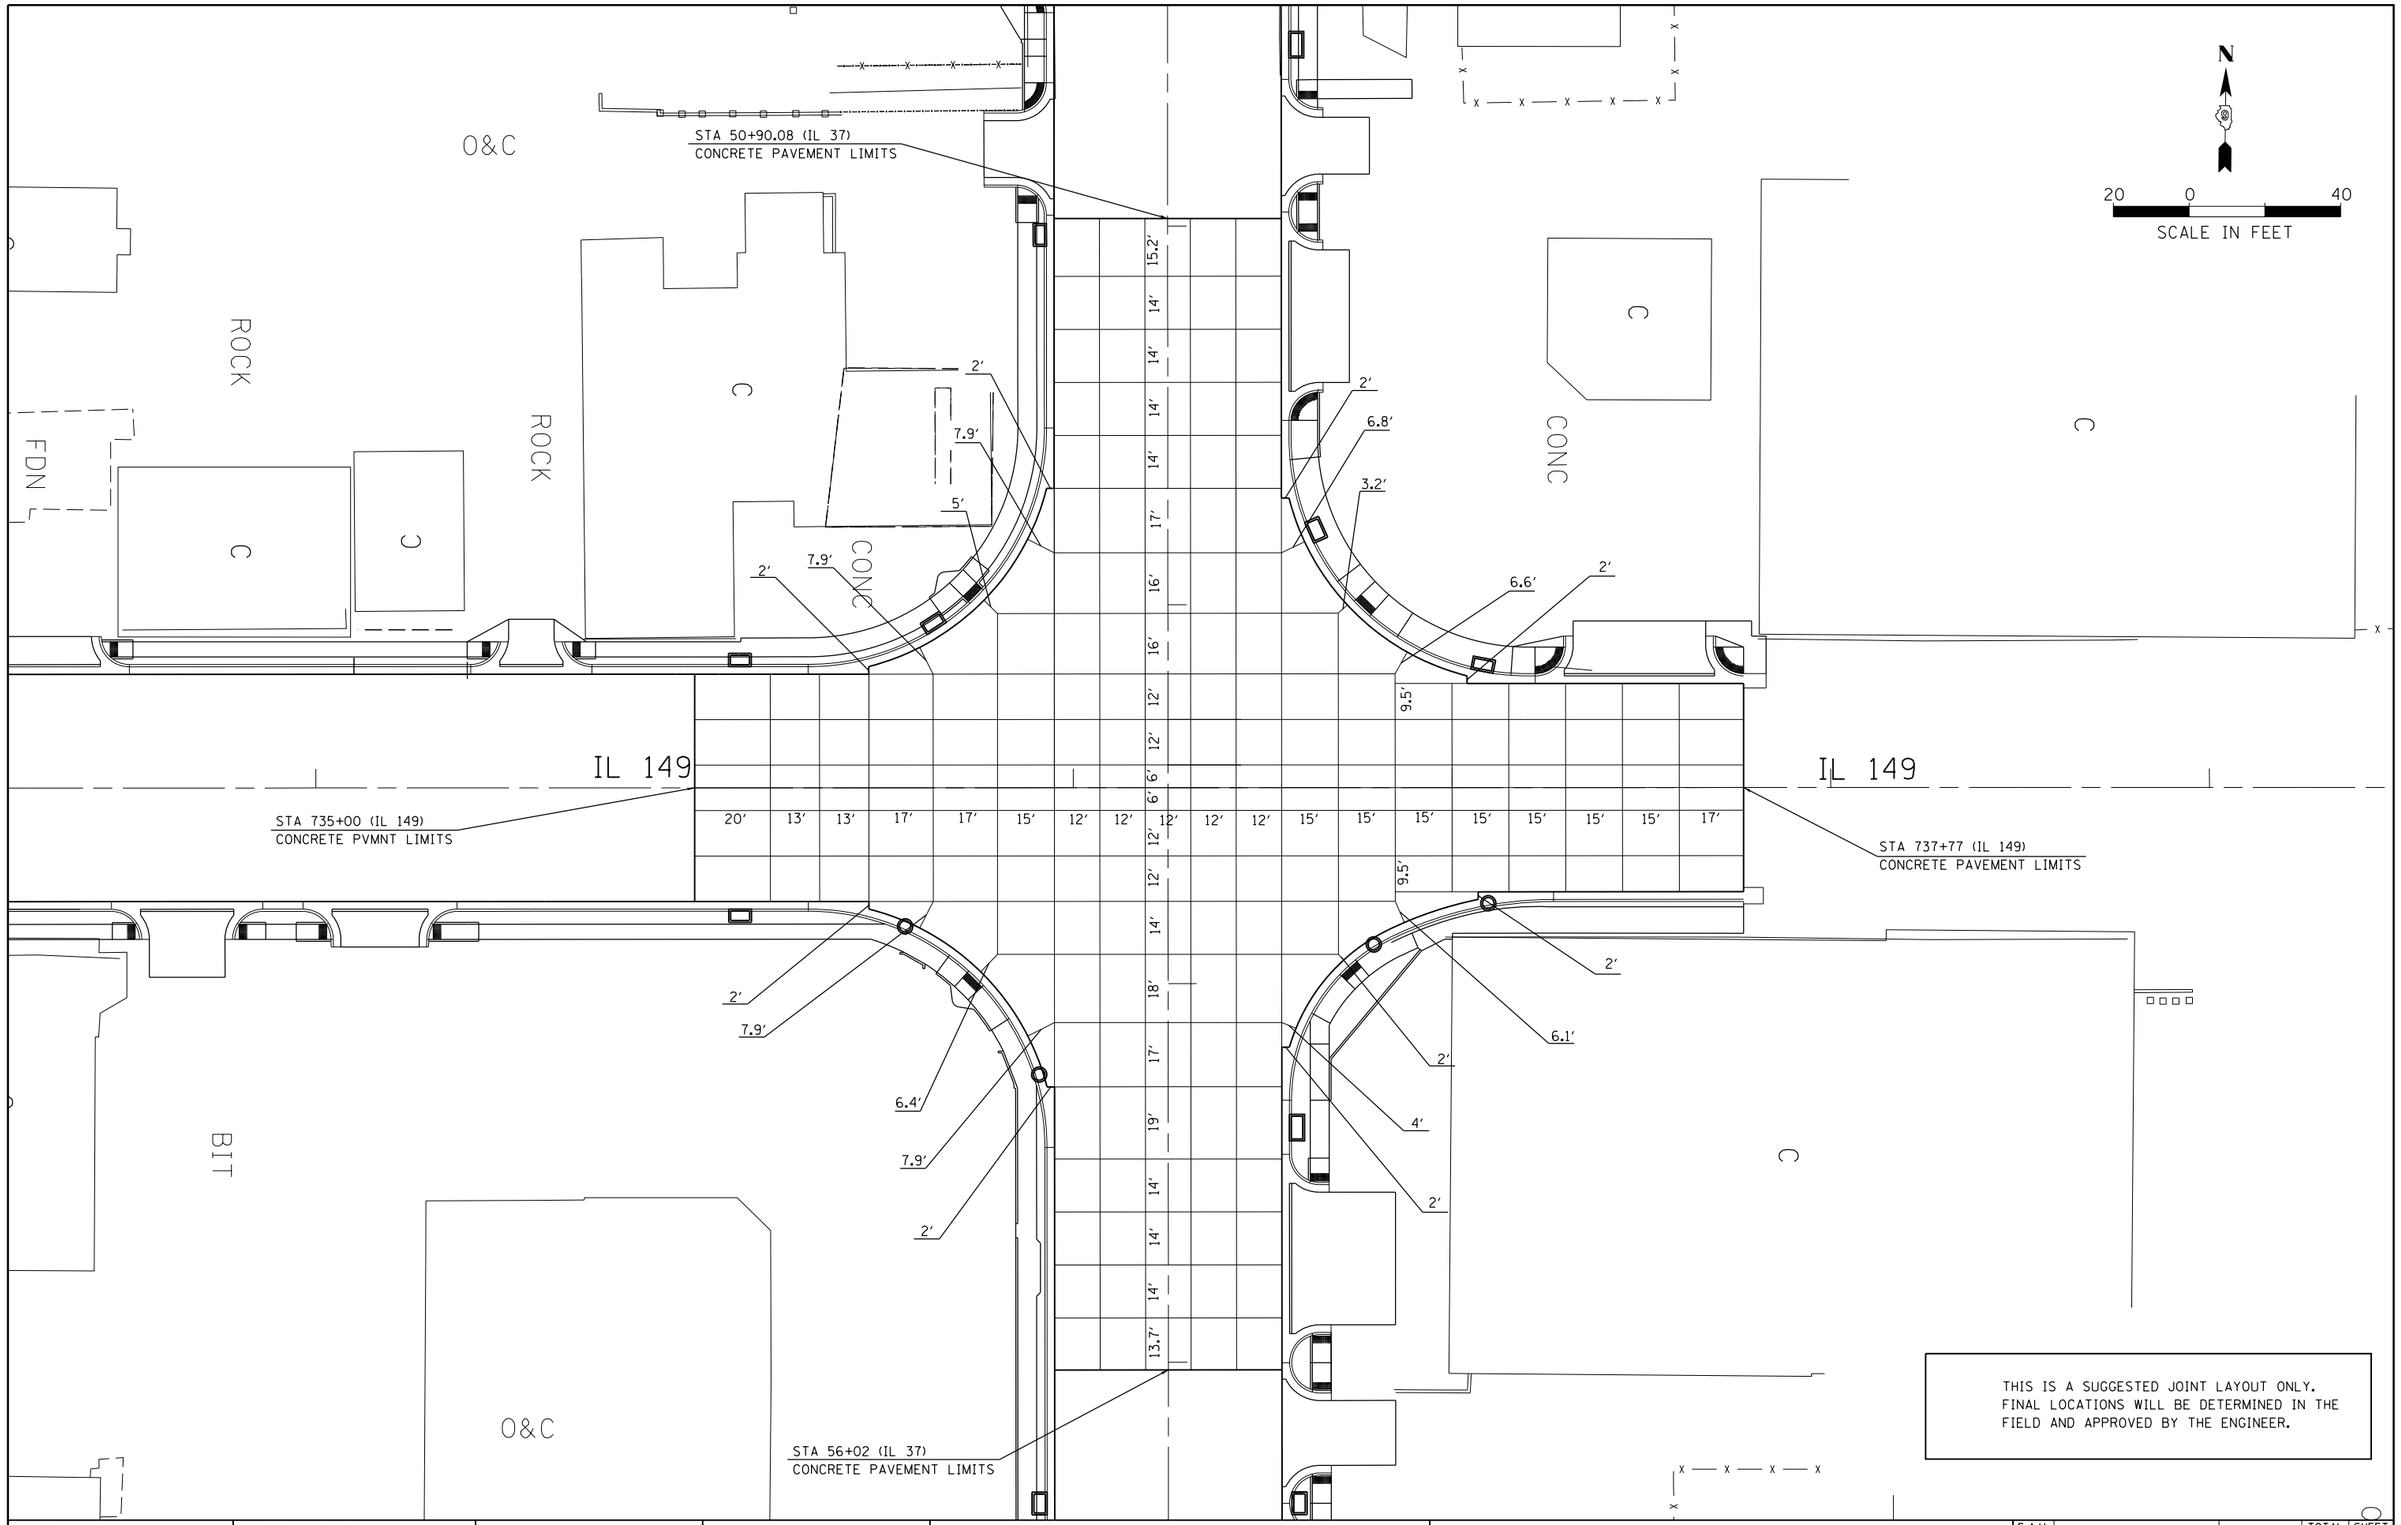

THIS IS A SUGGESTED JOINT LAYOUT ONLY.
FINAL LOCATIONS WILL BE DETERMINED IN THE
FIELD AND APPROVED BY THE ENGINEER.

FILE NAME =	USER NAME = $USER$	DESIGNED -	REVISED -	STATE OF ILLINOIS DEPARTMENT OF TRANSPORTATION	JOINT LAYOUT	F.A.U RTE.	SECTION	COUNTY	TOTAL SHEETS / SHEET NO.
c:\pw_work\pwidot\pufferaa\d0293206\78288-sht-plpr.dgn		DRAWN -	REVISED -			9481	12(N-1)	FRANKLIN	94 / 36A
	PLOT SCALE = 40.0000 ' / in.	CHECKED -	REVISED -					CONTRACT NO. 78288	
Default	PLOT DATE = 3/22/2013	DATE -	REVISED -		SCALE: SHEET OF SHEETS STA. TO STA.		ILLINOIS	FED. AID PROJECT	