FINAL SURVEY	NOTE BOOK	
	SURVEYED	BY
	PLOTTED	
	TEMPLATE	
	AREAS	
NO.	AREAS CHECKED	DATE

ORIGINAL SURVEY	NOTE BOOK	
	SURVEYED	BY
	PLOTTED	
	TEMPLATE	
	AREAS	
NO.	AREAS CHECKED	DATE

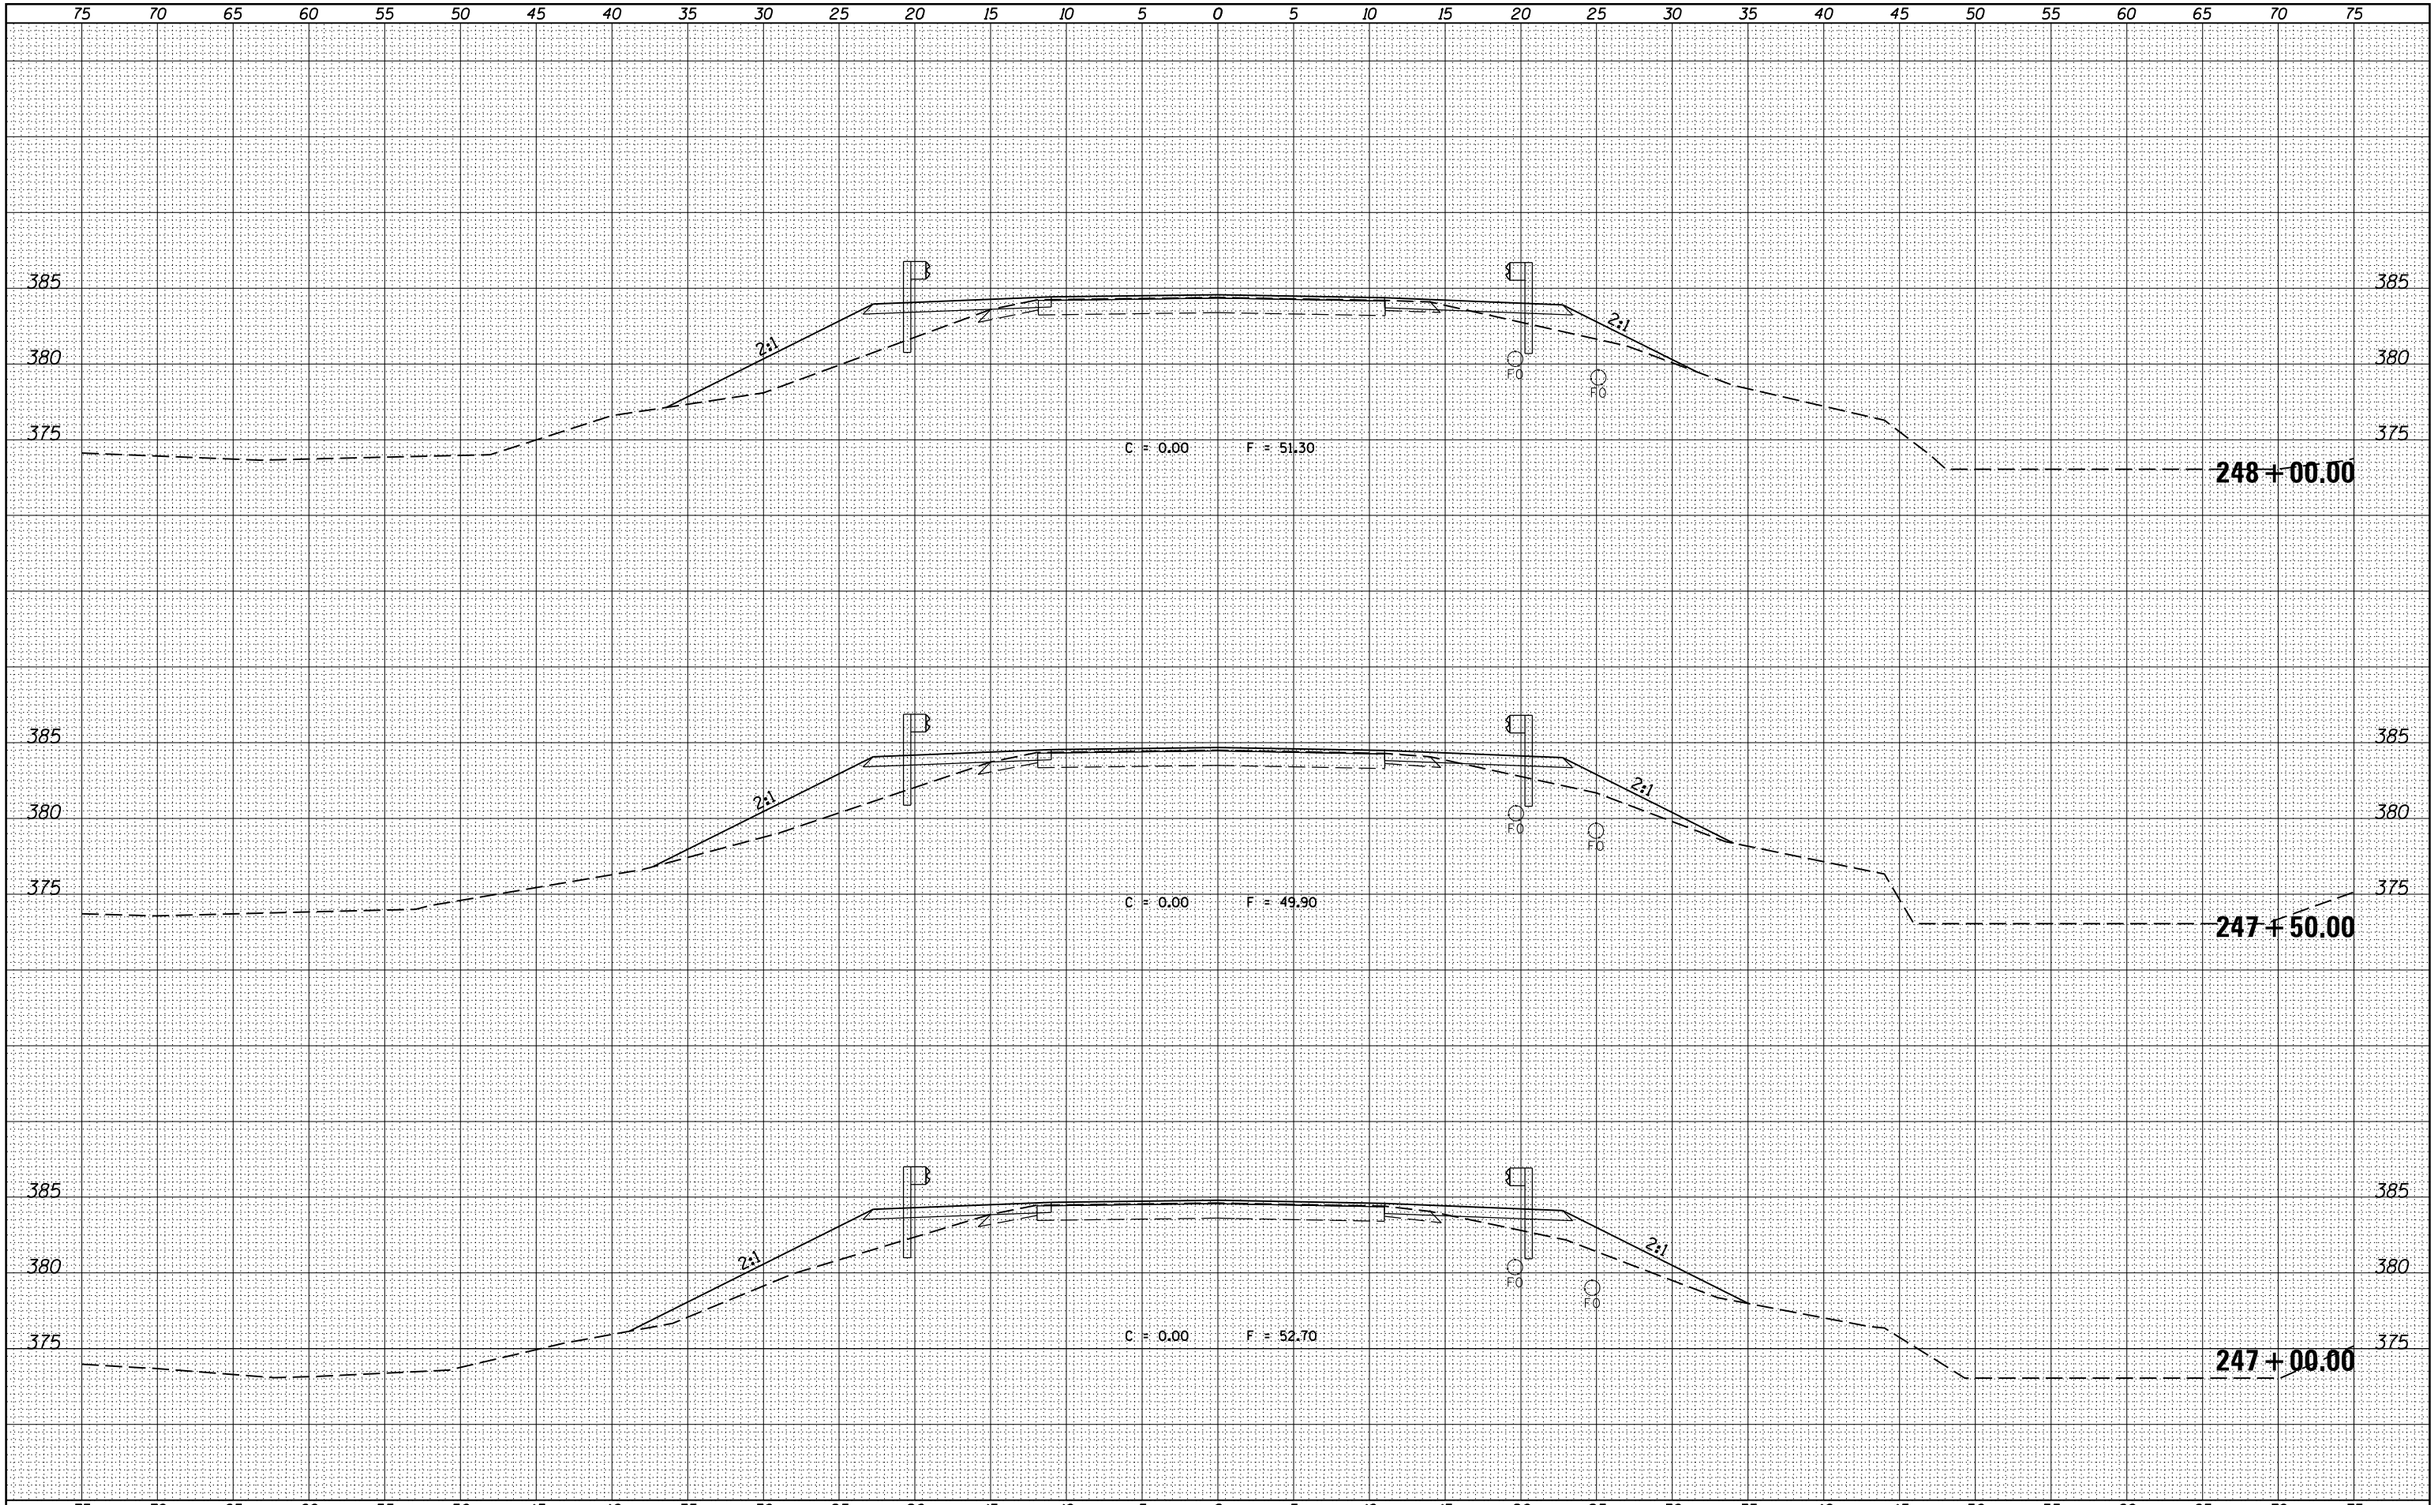

FILE NAME = c:\pw_work\pwidot\kelleykd\d0306645\78317-sht-xs37.dgn	USER NAME = $USER$	DESIGNED -	REVISED -
		DRAWN -	REVISED -
$MODELNAME$	PLOT SCALE = 10.0000 ' / in.	CHECKED -	REVISED -
	PLOT DATE = 3/22/2013	DATE -	REVISED -

STATE OF ILLINOIS
DEPARTMENT OF TRANSPORTATION

PROPOSED CROSS SECTIONS
ILLINOIS ROUTE 37

SCALE: | SHEET OF SHEETS | STA. 247+00.00 TO STA. 248+00.00

F.A.S. RTE.	SECTION	COUNTY	TOTAL SHEETS	SHEET NO.
2882	(11,12)R-1	FRANKLIN	196	163
		CONTRACT NO. 78317		
	ILLINOIS	FED. AID PROJECT		