| FINAL SURVEY | NOTE BOOK | NO. |
|---|---|---|
| SURVEYED | | |
| PLOTTED | | |
| TEMPLATE | | |
| AREAS | | |
| AREAS CHECKED | | |

| BY | DATE |
|---|---|
| | |

| ORIGINAL SURVEY | NOTE BOOK | NO. |
|---|---|---|
| SURVEYED | | |
| PLOTTED | | |
| TEMPLATE | | |
| AREAS | | |
| AREAS CHECKED | | |

| BY | DATE |
|---|---|
| | |

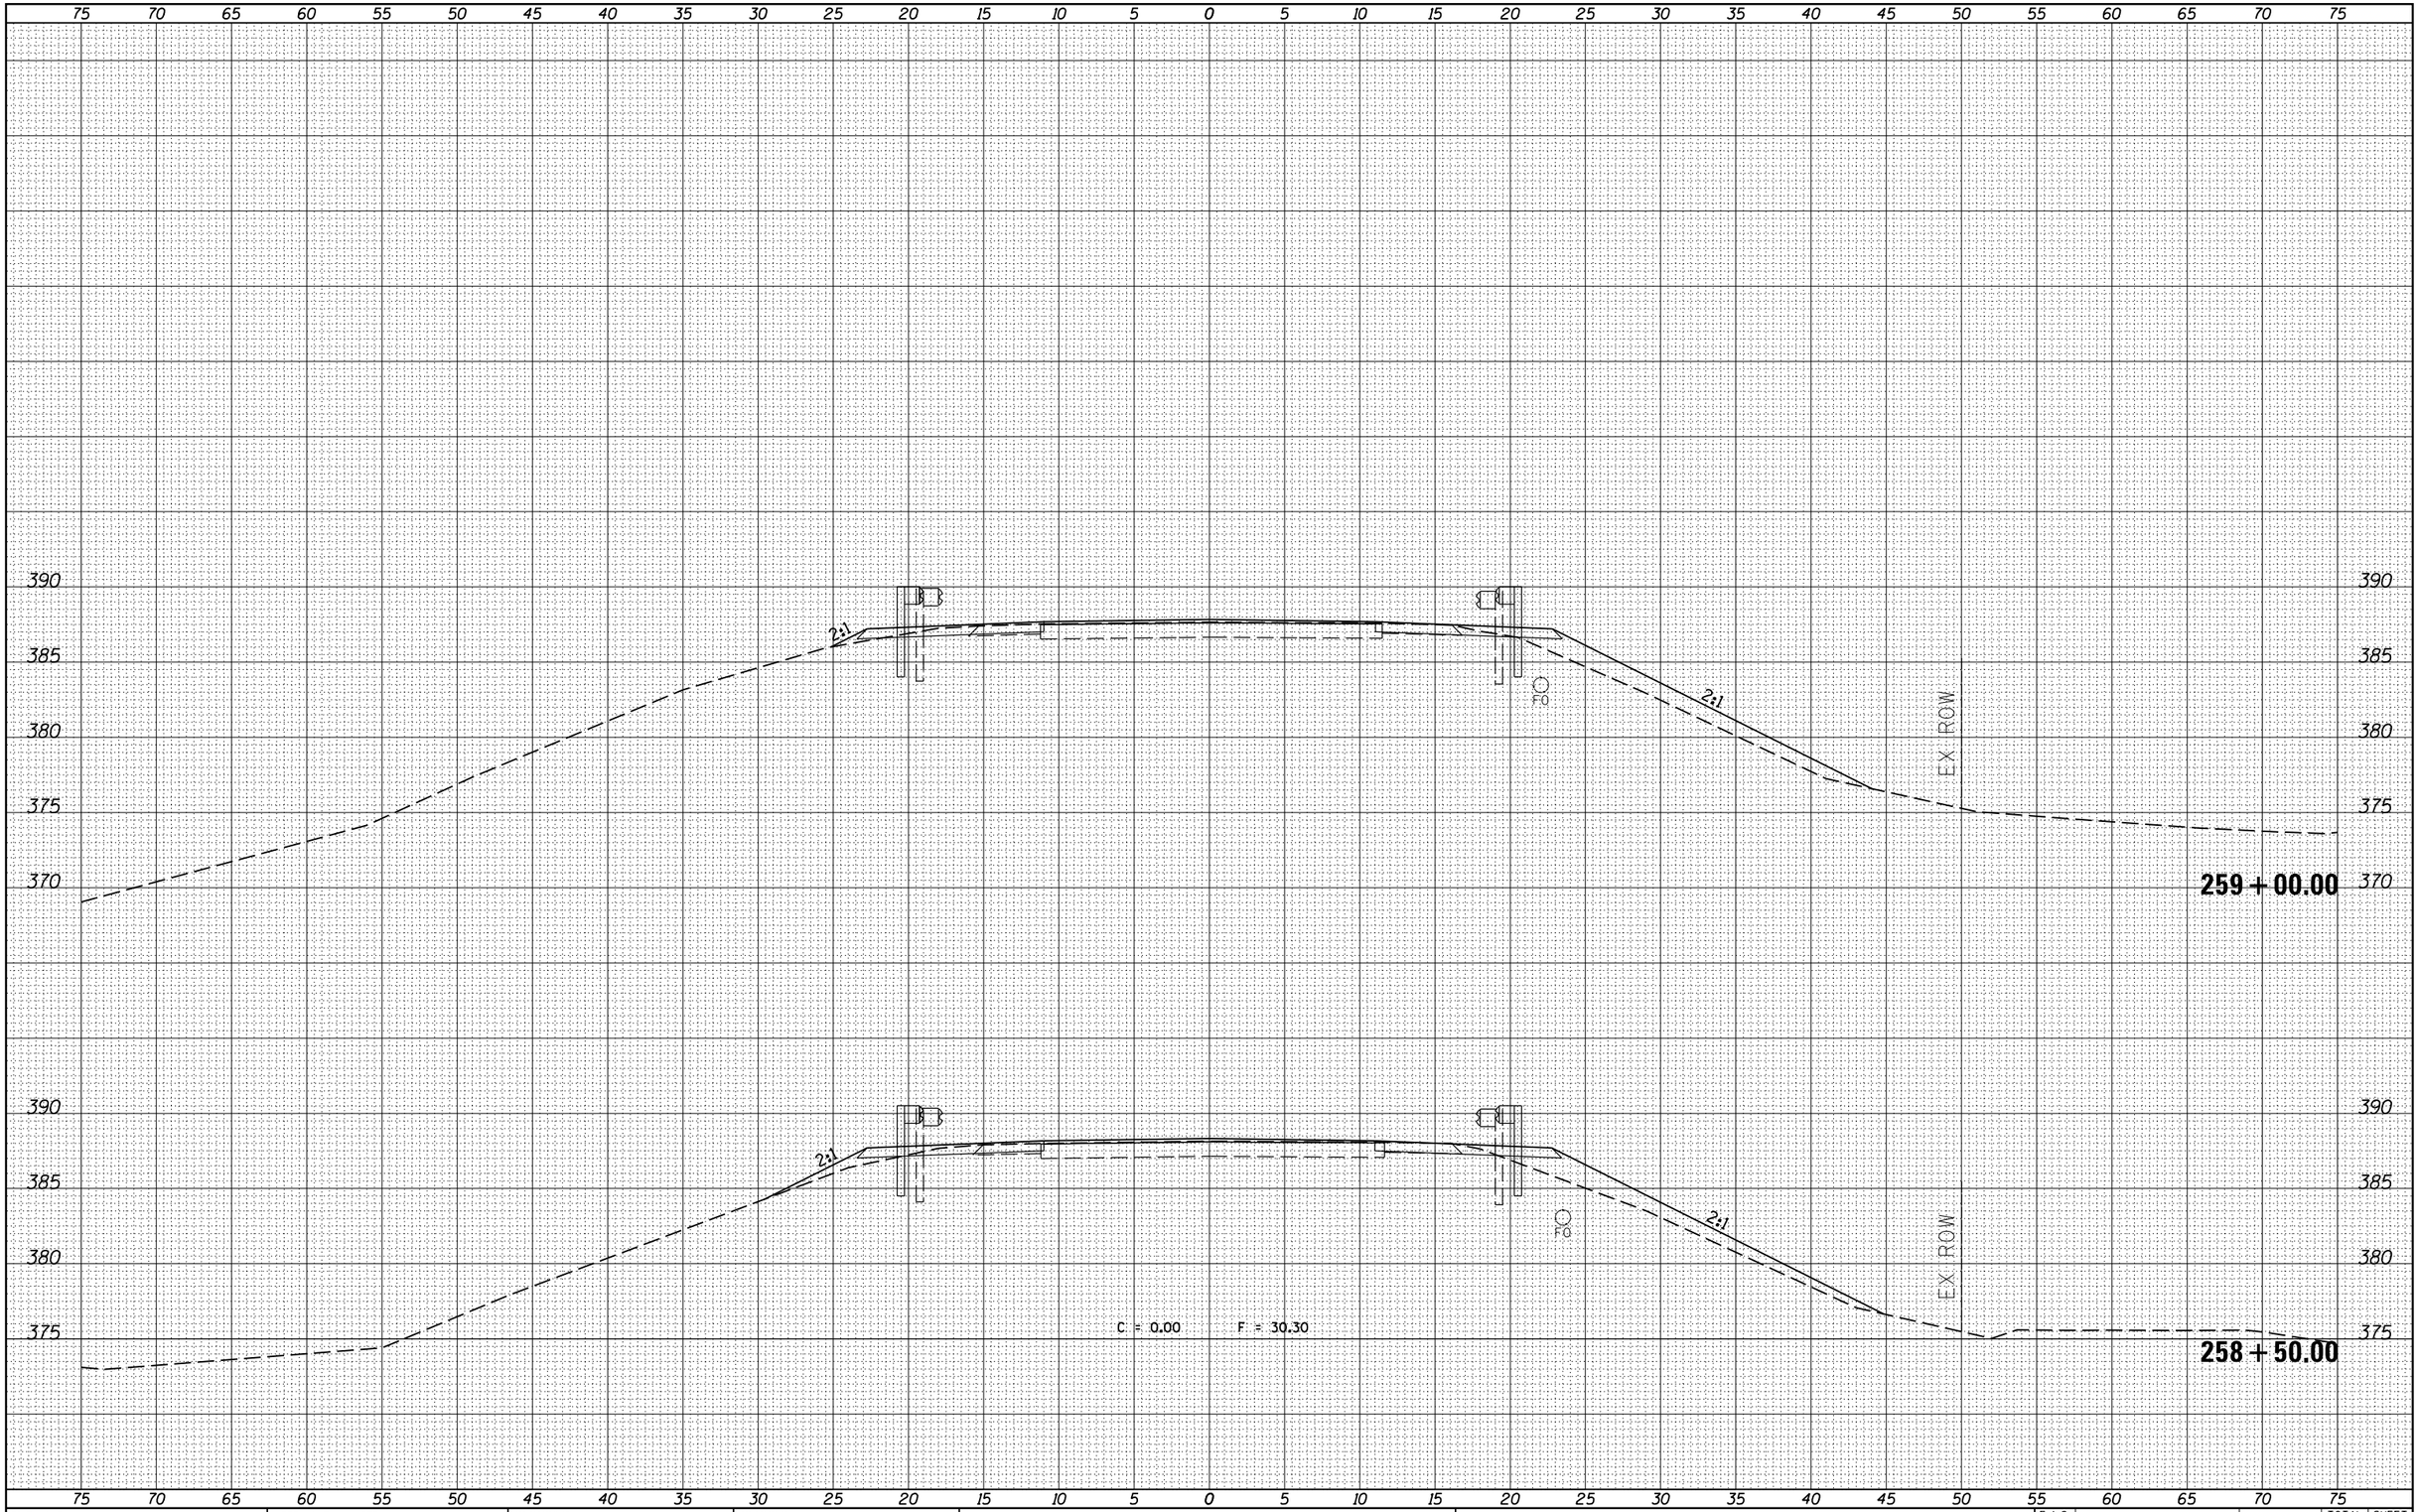


| FILE NAME = | USER NAME = $USER$ | DESIGNED - | REVISED - |
|---|---|---|---|
| c:\pw_work\pwidot\kelleykd\d0306645\78317-sht-xs37.dgn | | DRAWN - | REVISED - |
| $MODELNAME$ | PLOT SCALE = 10.0000 ' / in. | CHECKED - | REVISED - |
| | PLOT DATE = 3/22/2013 | DATE - | REVISED - |

**STATE OF ILLINOIS**
**DEPARTMENT OF TRANSPORTATION**

**PROPOSED CROSS SECTIONS**
**ILLINOIS ROUTE 37**

SCALE: | SHEET OF SHEETS | STA. 258+50.00 | TO STA. 259+00.00

| F.A.S. RTE. | SECTION | COUNTY | TOTAL SHEETS | SHEET NO. |
|---|---|---|---|---|
| 2882 | (11,12)R-1 | FRANKLIN | 196 | 172 |
| | | CONTRACT NO. 78317 | | |
| | ILLINOIS | FED. AID PROJECT | | |