*Dimensions are at right angles to ℄ roadway.
**Dimensions are measured to inside face of wall.

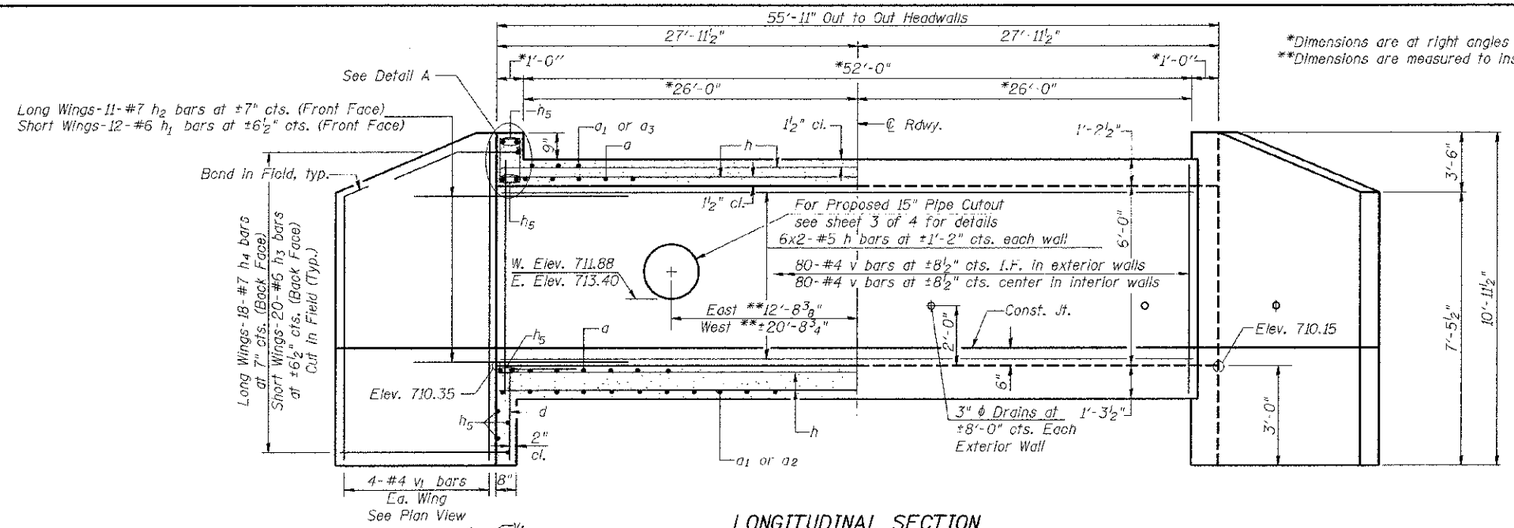

LONGITUDINAL SECTION

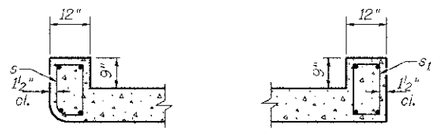

NORTH HEADWALL SOUTH HEADWALL

DETAIL A

MIN. BAR LAP

#5 = 1'-8"
#6 = 2'-0"

Notes:
Bars indicated thus 6x2-#5 etc. indicates 6 lines of bars with 2 lengths per line.

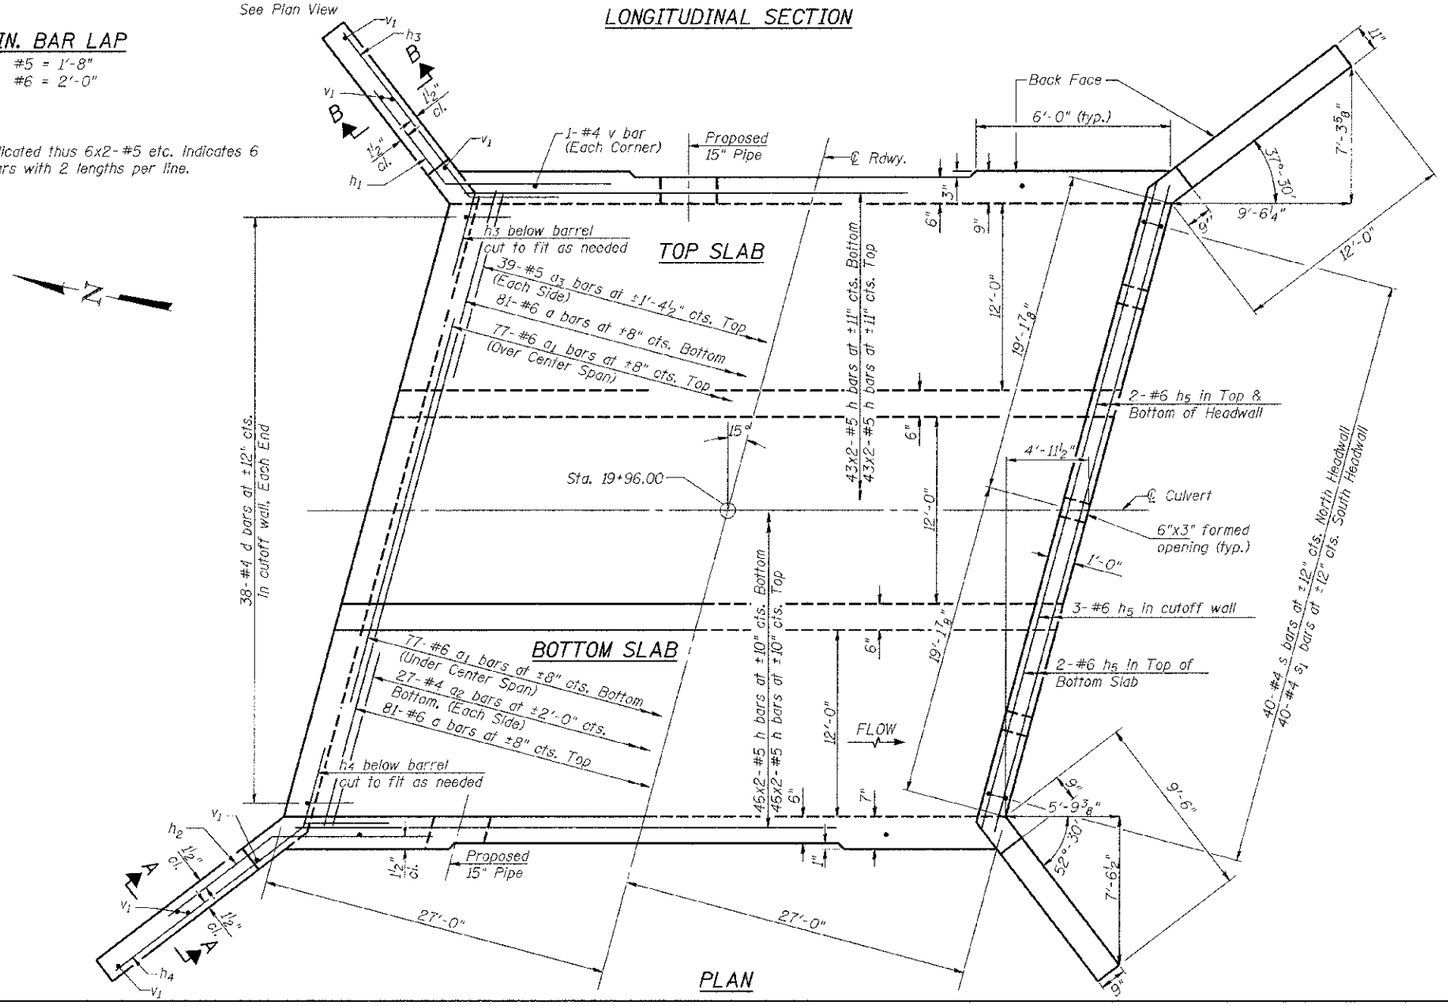

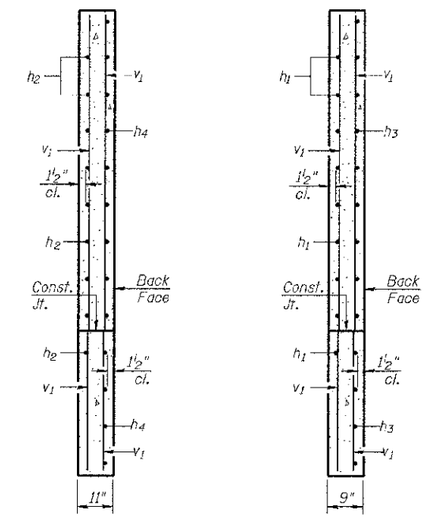

SECTION A-A
Long Wingwall

SECTION B-B
Short Wingwall

CULVERT DETAILS

SHEET NO. 2	F.A.S. RTE.	SECTION	COUNTY	TOTAL SHEETS	SHEET NO.
4 SHEETS	270	13-00727-00-BR	LASALLE	13	8
	S.N. 050-3599		CONTRACT NO. 87556		
	FED. ROAD DIST. NO. 7	ILLINOIS	FED. AID PROJECT BRS-0270(102)		

3283CULV02