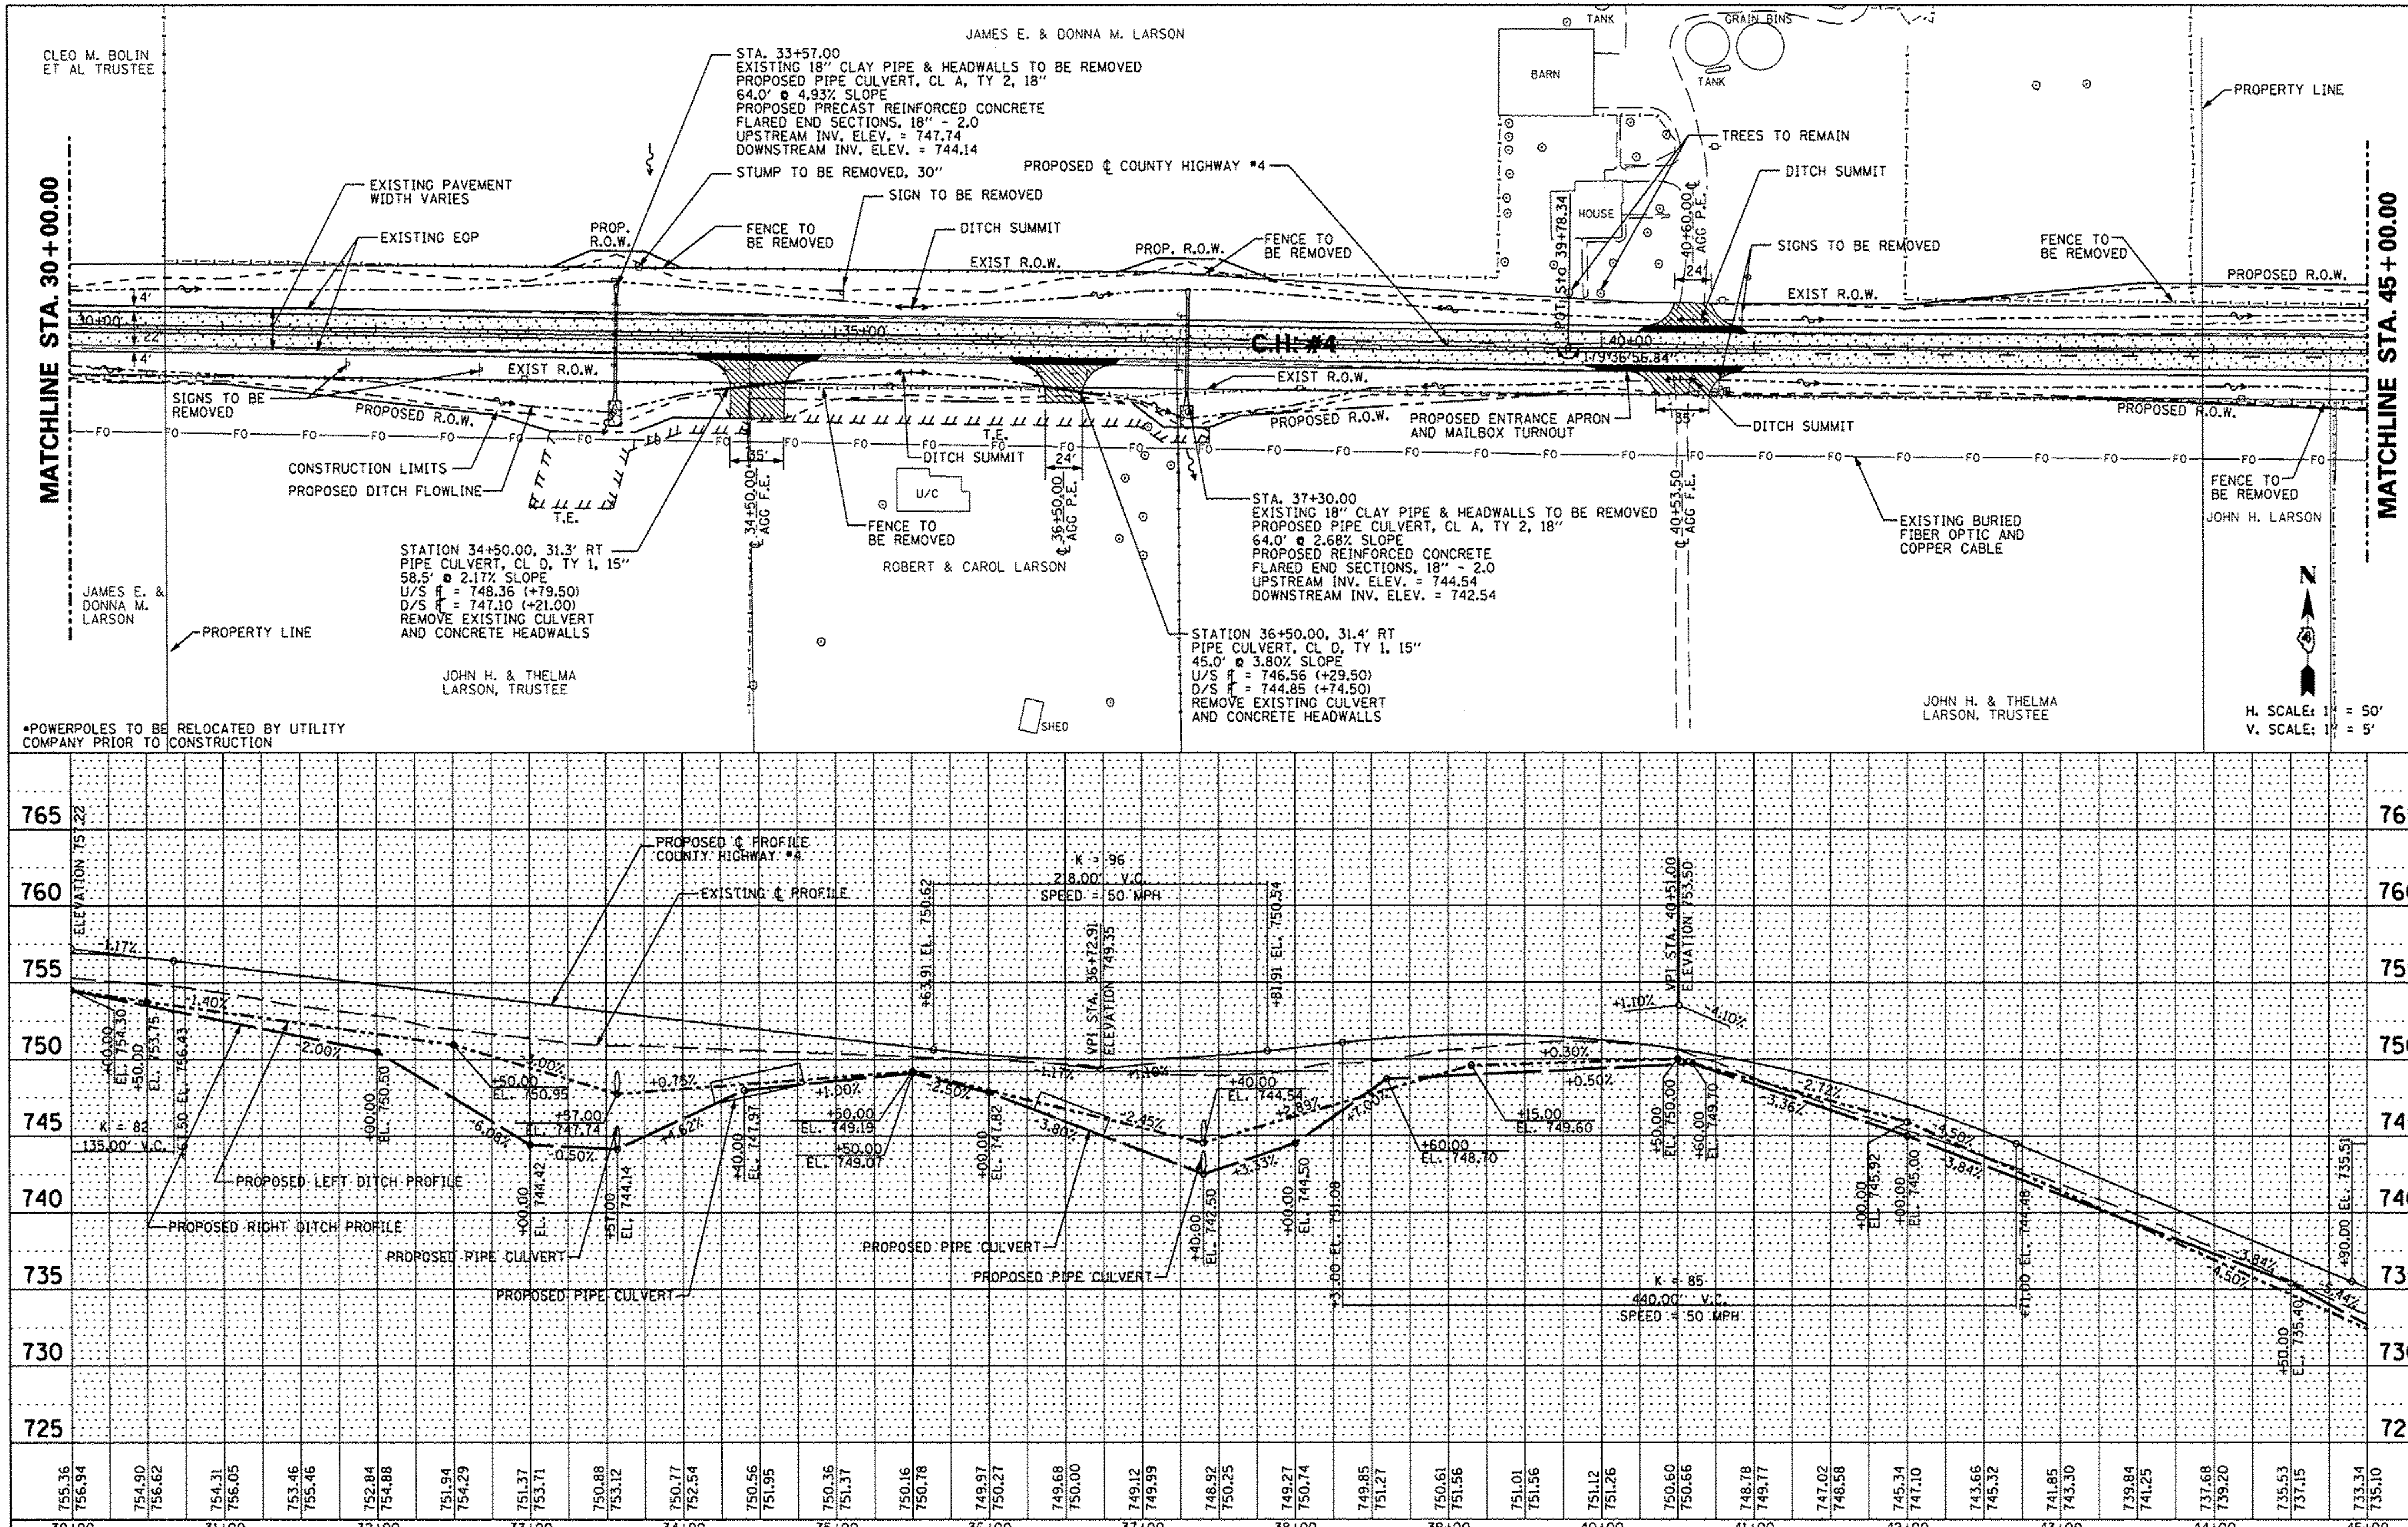


| | | | | | |
|---|---|---|---|---|---|
| FILE NAME = *FILEL* | USER NAME = *USER* | DESIGNED - AMH | REVISED - | **STATE OF ILLINOIS DEPARTMENT OF TRANSPORTATION** | **COUNTY HIGHWAY #4 PLAN & PROFILE SHEET** |
| | | DRAWN - AMH | REVISED - | | |
| | PLOT SCALE = *SCALE* | CHECKED - JLH | REVISED - | | |
| | PLOT DATE = *DATE* | DATE - MARCH 2013 | REVISED - | | SCALE: 1"=50' · SHEET NO. 32 OF 174 SHEETS · STA. 30+00.00 TO STA. 45+00.00 |

| F.A.S. RTE. | SECTION | COUNTY | TOTAL SHEETS | SHEET NO. |
|---|---|---|---|---|
| 393 | 12-00001-01-RS | KNOX | 174 | 32 |
| COUNTY HIGHWAY #4 | | CONTRACT NO. 89614 | | |
| FED ROAD DIST NO. 4 | ILLINOIS FED. AID PROJECT | RS-0393 (105) | | |