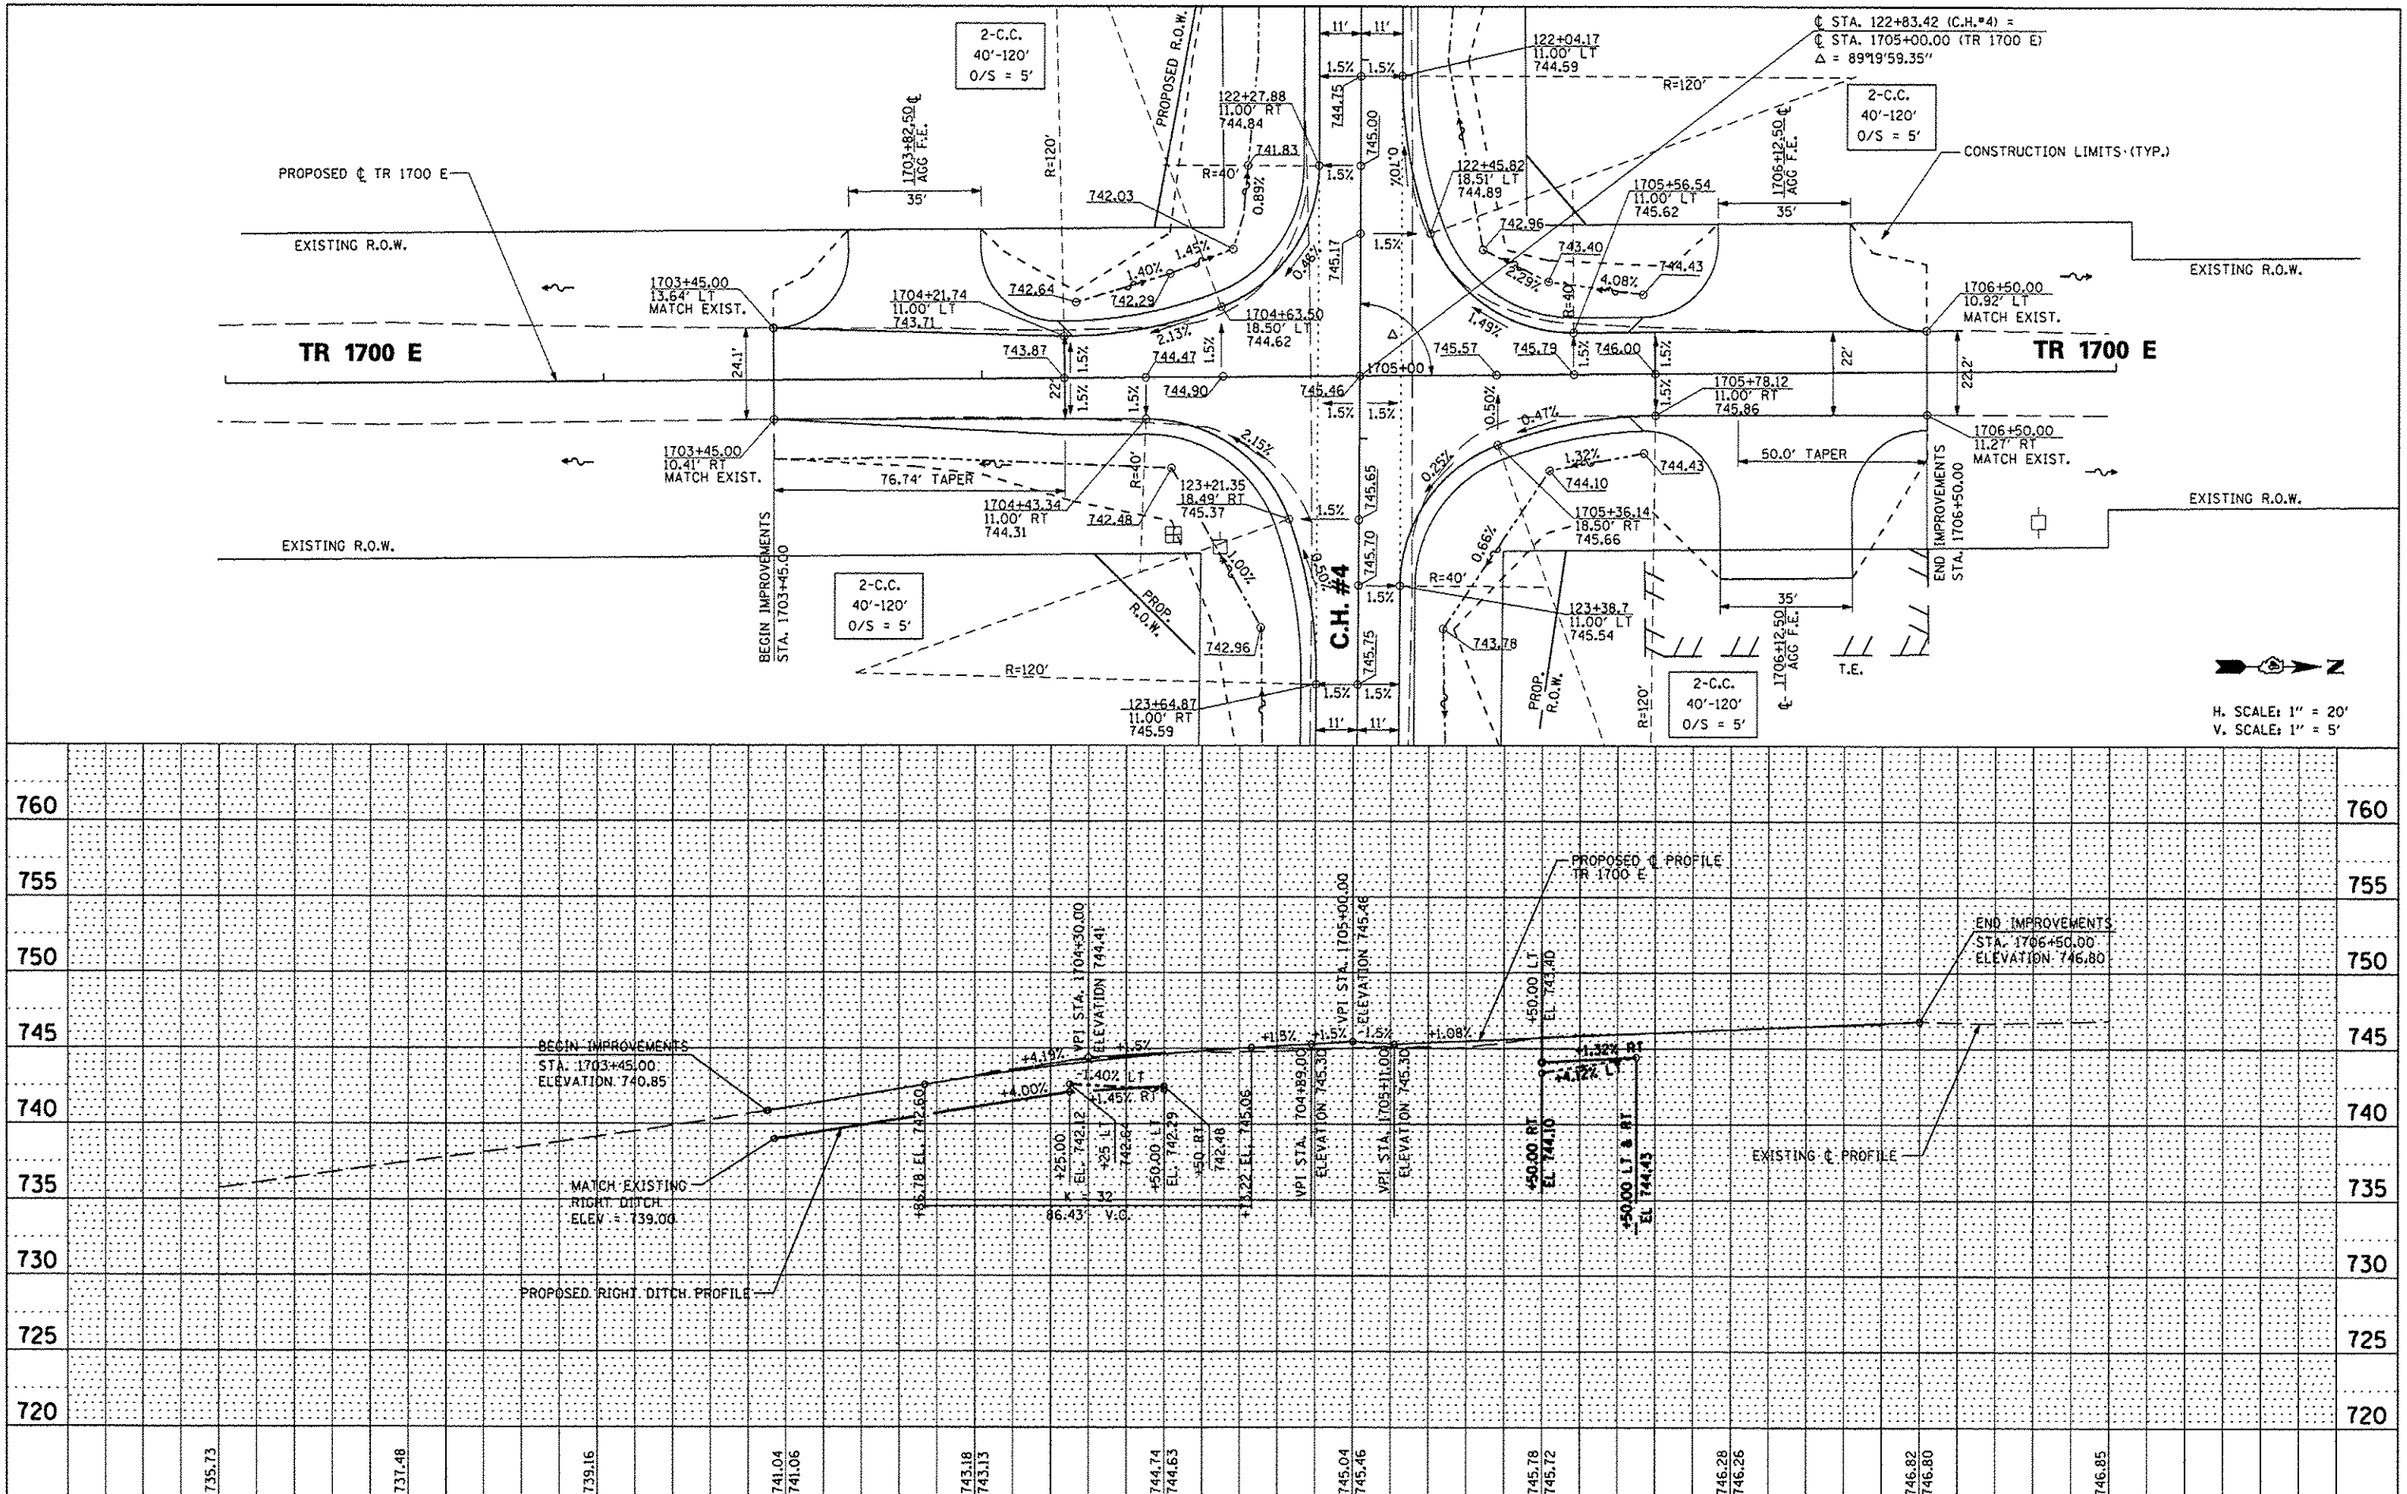

FILE NAME = $FILEL$	USER NAME = $USER$	DESIGNED - AMH	REVISED -	STATE OF ILLINOIS DEPARTMENT OF TRANSPORTATION	TR 1700 E PLAN & PROFILE SHEET	F.A.S. RTE. 393	SECTION 12-00001-01-RS	COUNTY KNOX	TOTAL SHEETS 174 / SHEET NO. 44
		DRAWN - AMH	REVISED -			COUNTY HIGHWAY #4		CONTRACT NO. 89614	
	PLOT SCALE = $SCALE$	CHECKED - JLH	REVISED -		SCALE: 1"=50' / SHEET NO. 44 OF 174 SHEETS / STA. 1703+45.00 TO STA. 1706+50.00	FED ROAD DIST NO. 4	ILLINOIS	FED. AID PROJECT RS-0393 (105)	
	PLOT DATE = $DATE$	DATE - MARCH 2013	REVISED -						