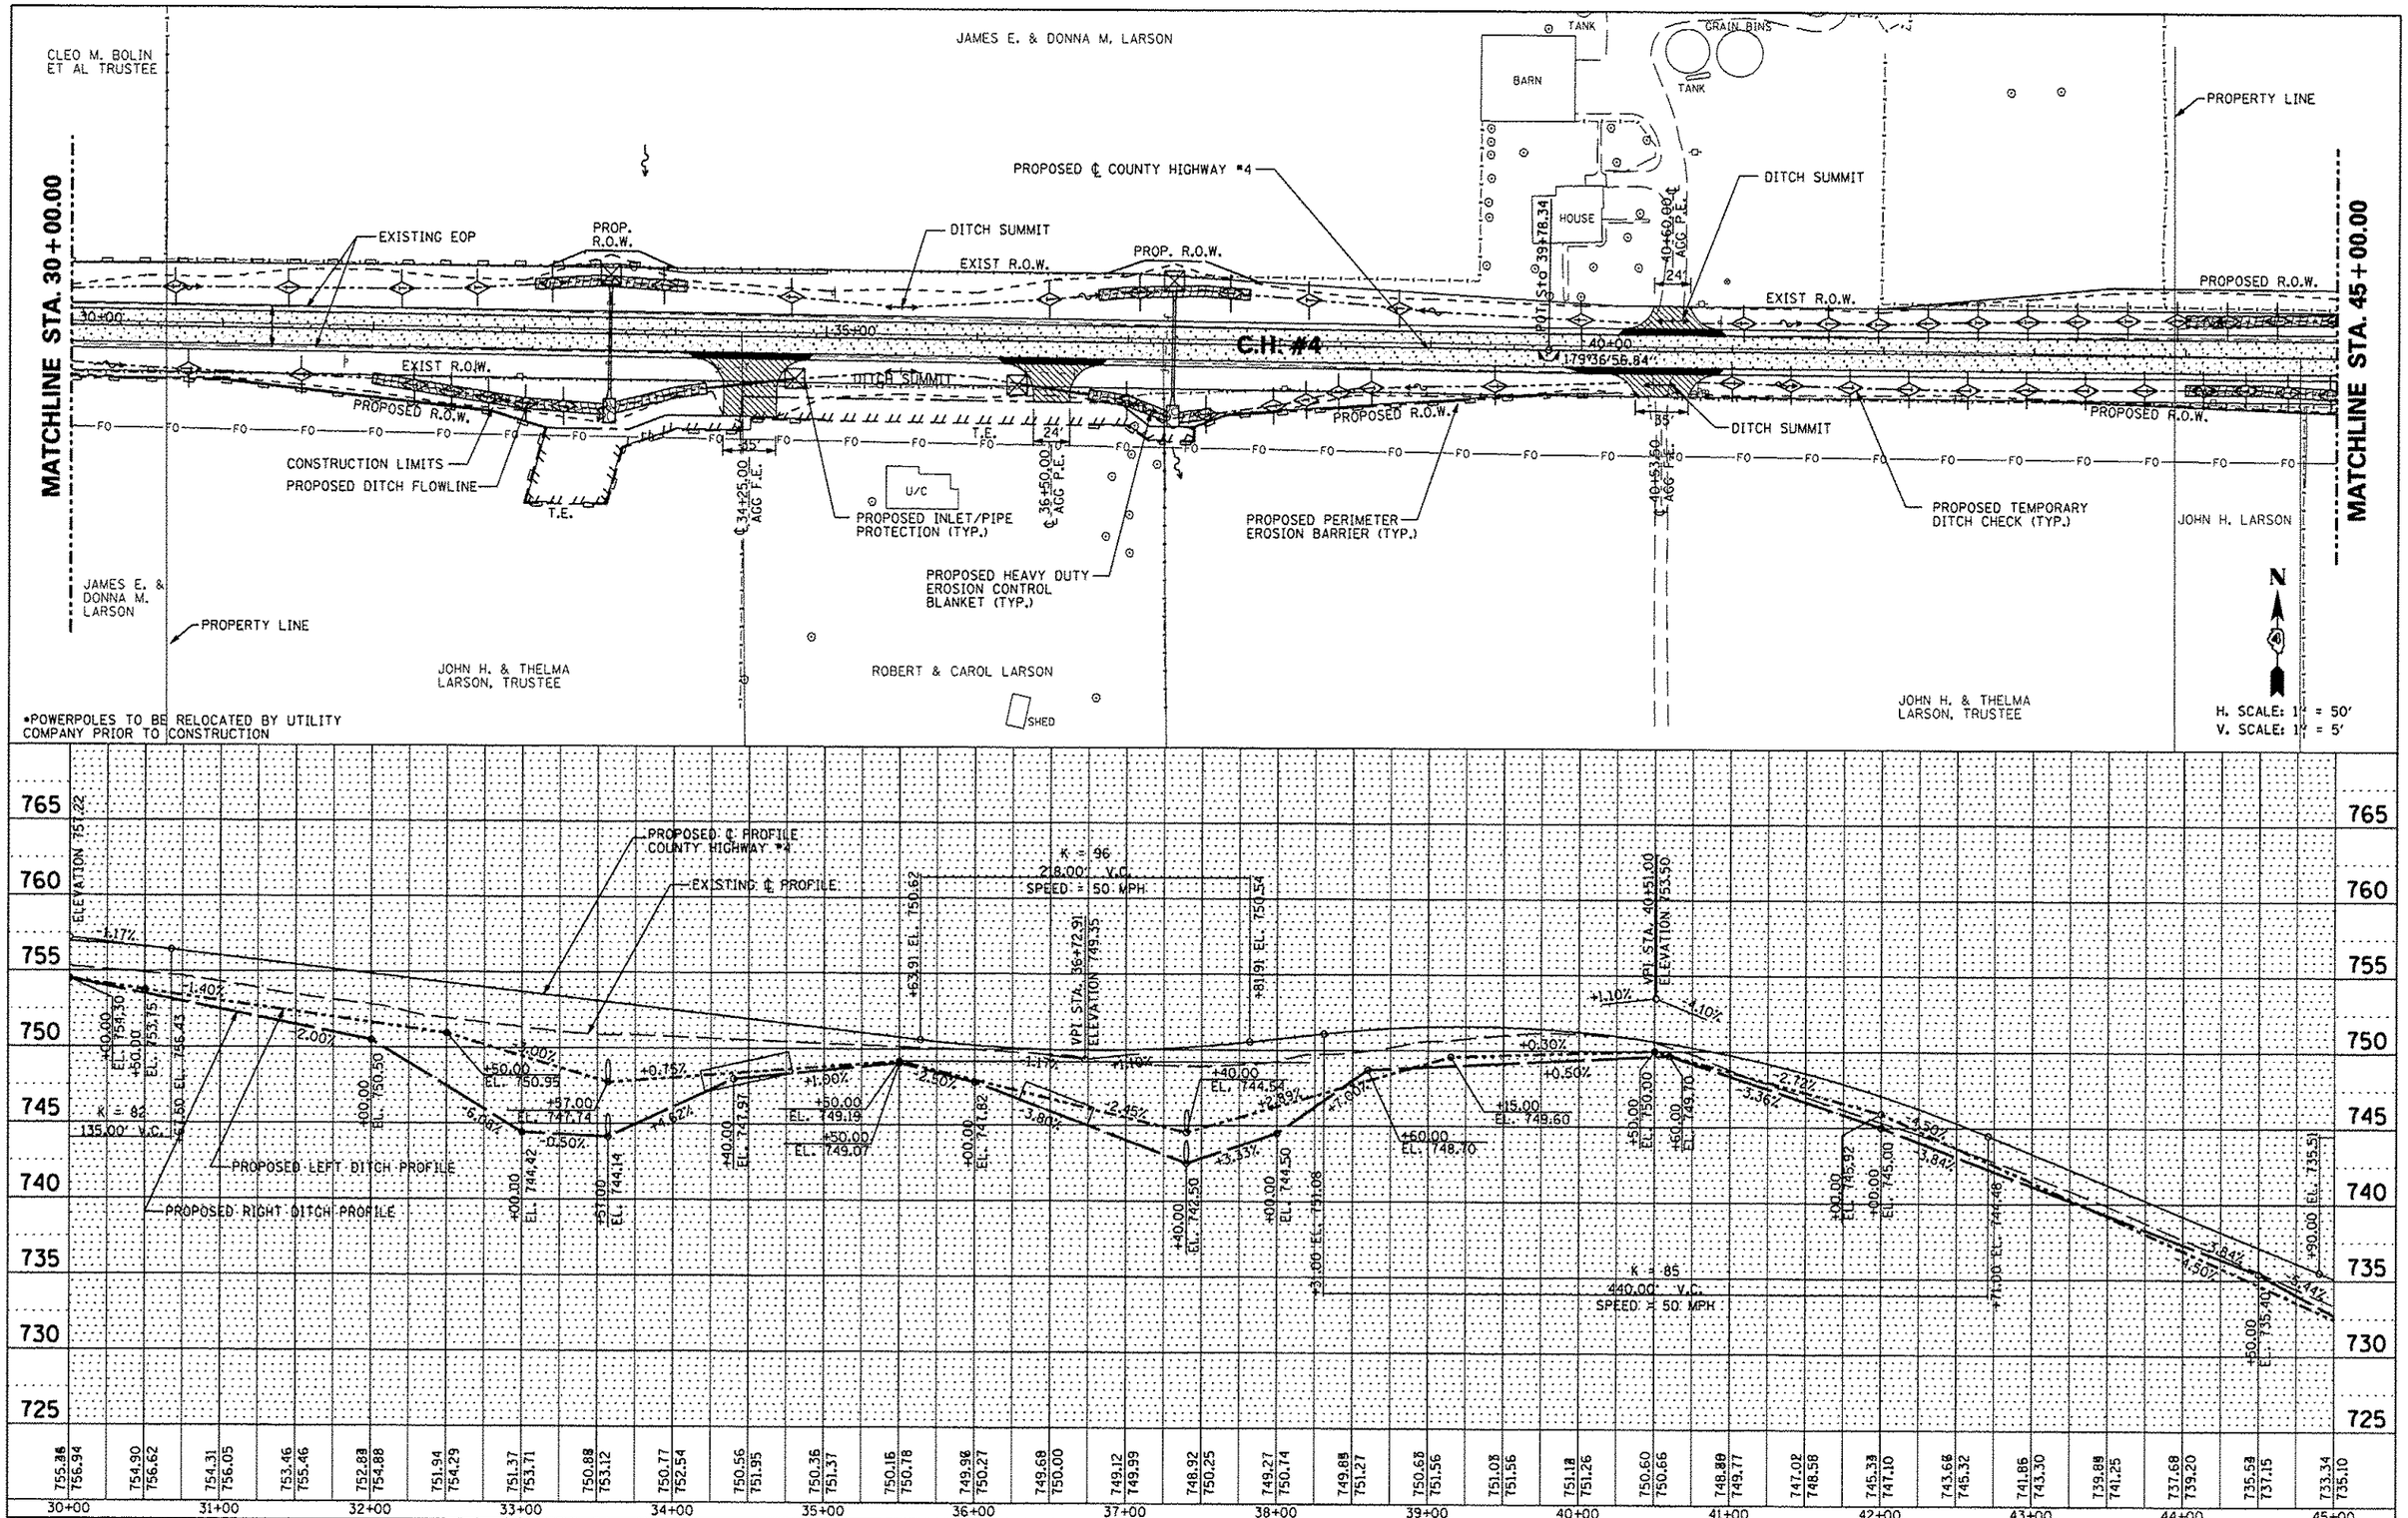

FILE NAME = $FILEL$	USER NAME = $USER$	DESIGNED - AMH	REVISED -
		DRAWN - AMH	REVISED -
	PLOT SCALE = $SCALE$	CHECKED - JLH	REVISED -
	PLOT DATE = $DATE$	DATE - MARCH 2013	REVISED -

STATE OF ILLINOIS
DEPARTMENT OF TRANSPORTATION

COUNTY HIGHWAY #4
EROSION AND SEDIMENT CONTROL PLAN

SCALE: 1"=50' | SHEET NO. 48 OF 174 SHEETS | STA. 30+00.00 TO STA. 45+00.00

F.A.S. RTE.	SECTION	COUNTY	TOTAL SHEETS	SHEET NO.
393	12-00001-01-RS	KNOX	174	48
	COUNTY HIGHWAY #4	CONTRACT NO. 89614		
FED ROAD DIST NO. 4	ILLINOIS	FED. AID PROJECT RS-0393 (105)		