FINAL SURVEY	SURVEYED	BY	DATE
	PLOTTED		
NOTE BOOK	TEMPLATE		
NO.	AREAS		
	AREAS CHECKED		

ORIGINAL SURVEY	SURVEYED	BY	DATE
	PLOTTED		
NOTE BOOK	TEMPLATE		
NO.	AREAS		
	AREAS CHECKED		

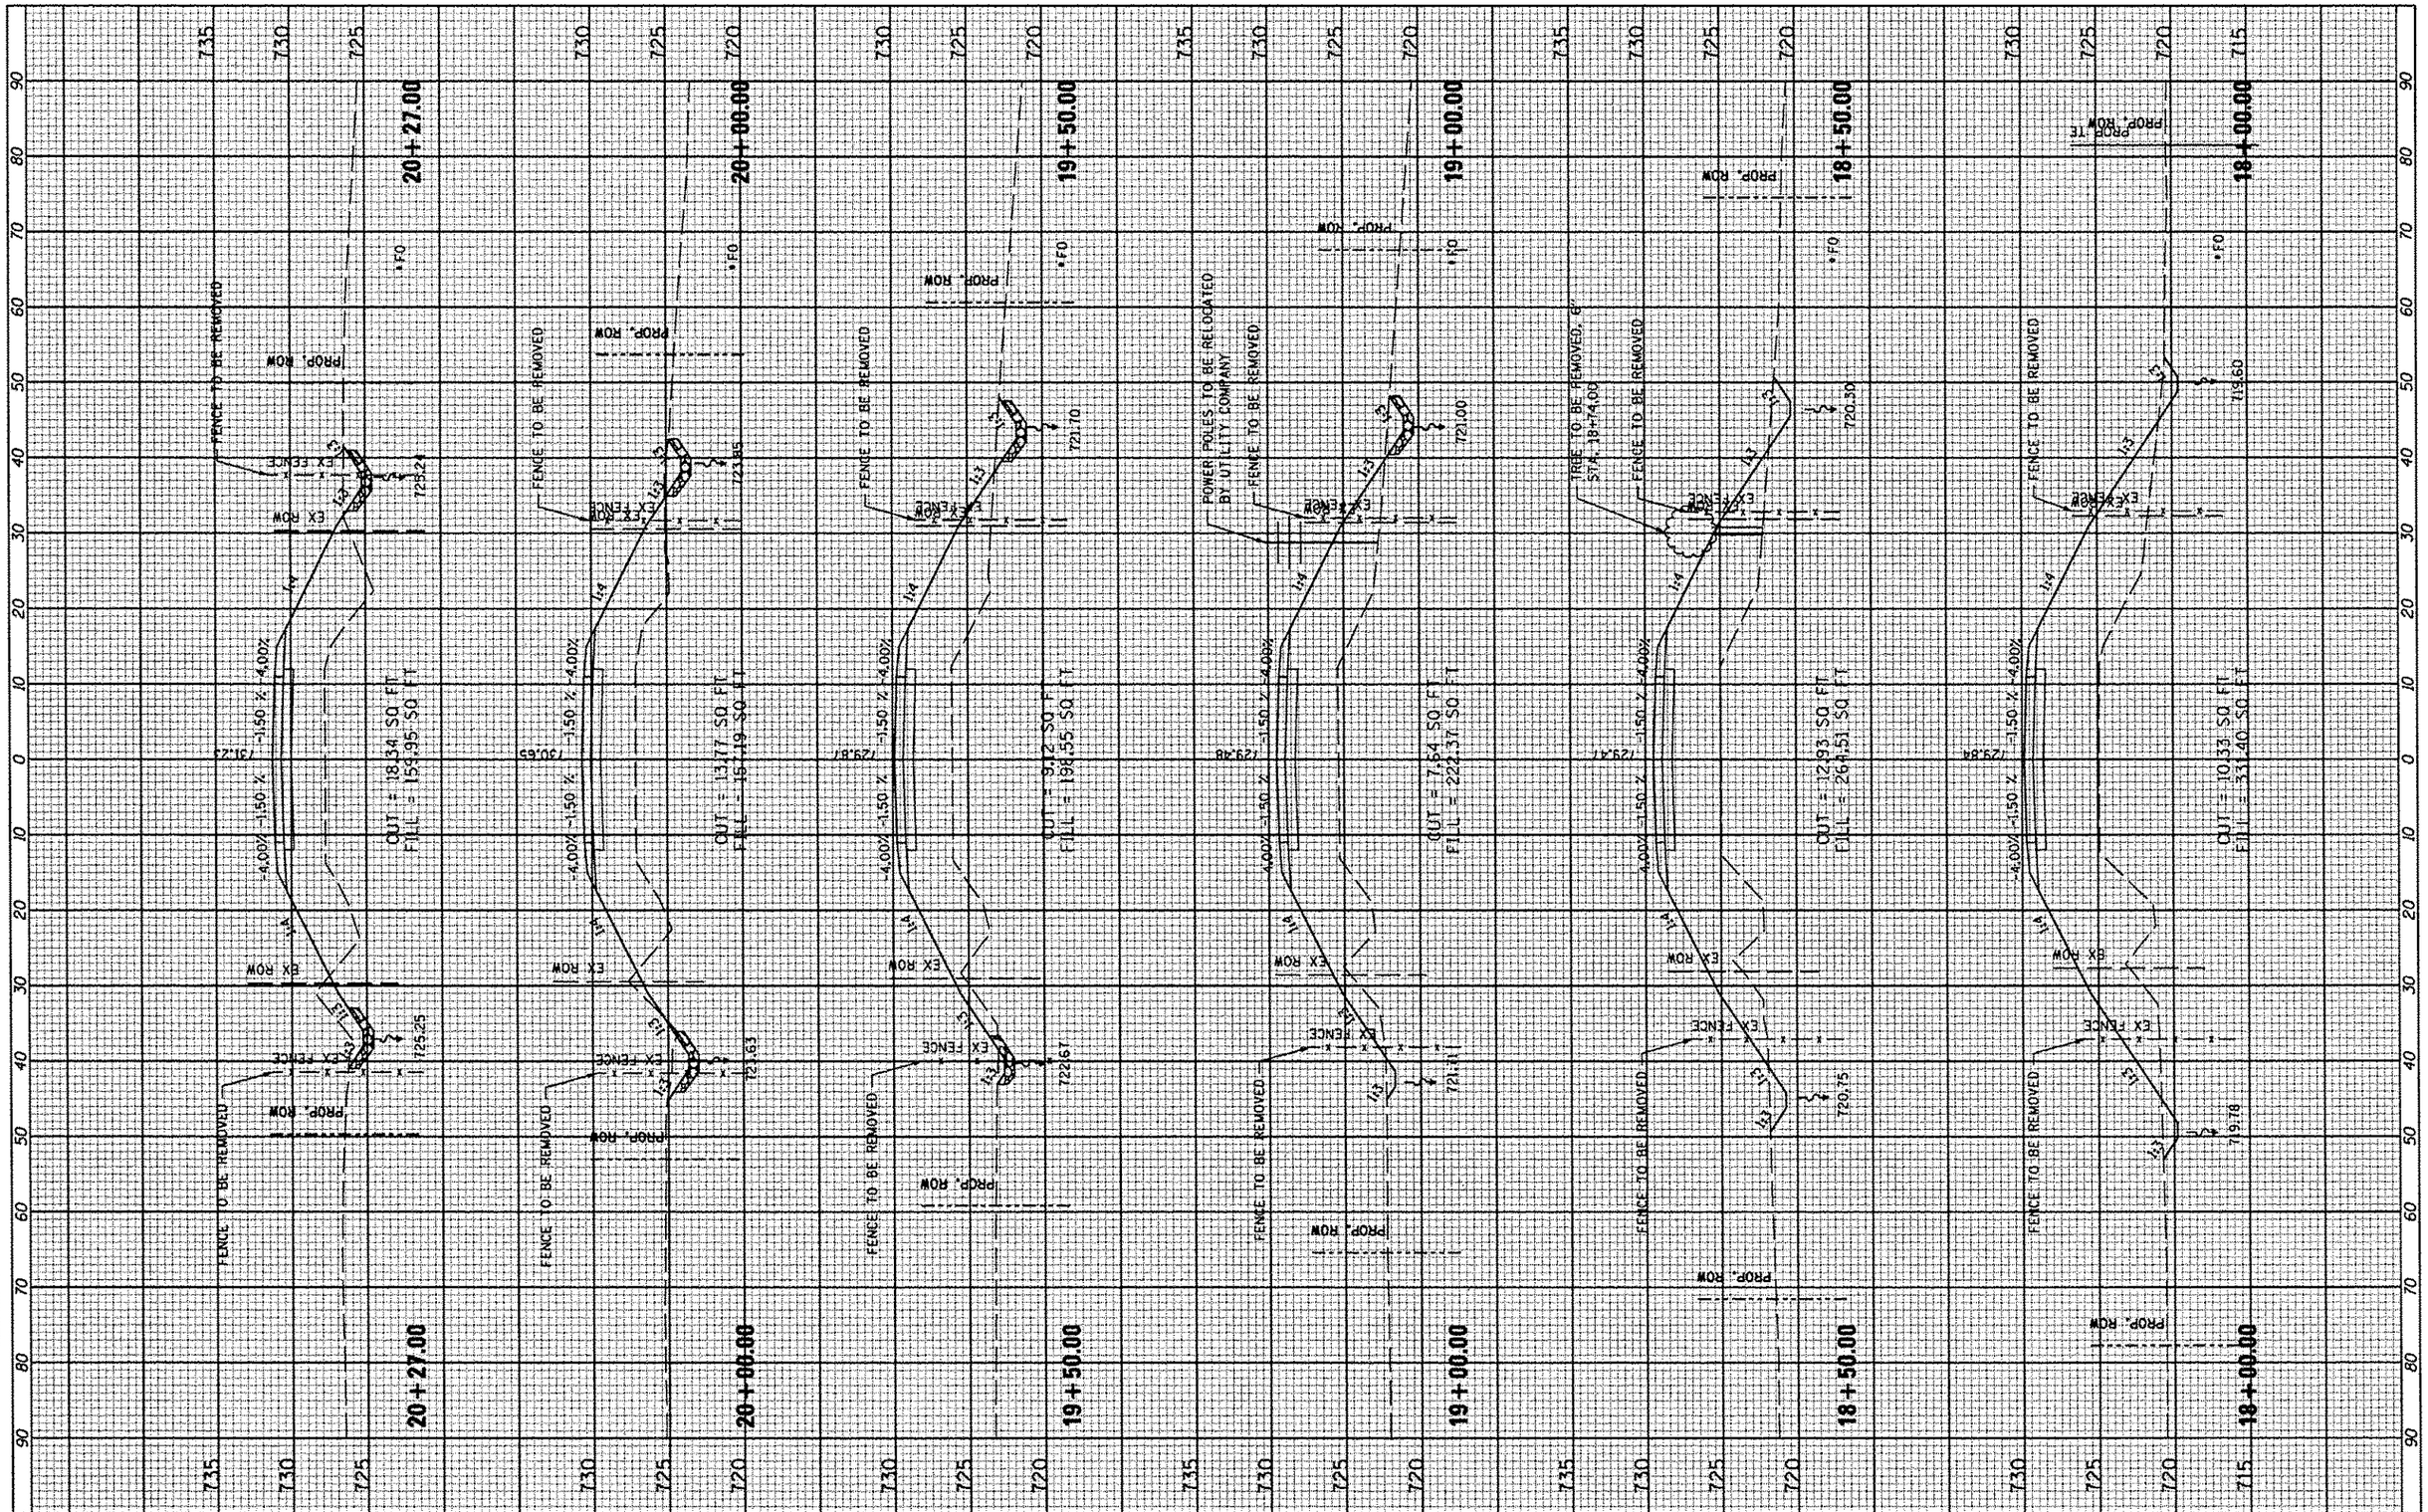

FILE NAME = ⊕FILEL⊕	USER NAME = ⊕USER⊕	DESIGNED - ---	REVISED - ---
		DRAWN - ---	REVISED - ---
	PLOT SCALE = ⊕SCALE⊕	CHECKED - ---	REVISED - ---
	PLOT DATE = ⊕DATE⊕	DATE - MARCH 2013	REVISED - ---

STATE OF ILLINOIS
DEPARTMENT OF TRANSPORTATION

COUNTY HIGHWAY #4
CROSS SECTIONS

SCALE: _____ | SHEET NO. 102 OF 174 SHEETS | STA. 18+00.00 TO STA. 20+27.00

F.A. RTE.	SECTION	COUNTY	TOTAL SHEETS	SHEET NO.
393	12-00001-01-RS	KNOX	174	102
	COUNTY HIGHWAY 4	CONTRACT NO. 89614		
	DISTRICT 4 ILLINOIS FED. AID PROJECT	RS-0393 (105)		