FINAL SURVEY	SURVEYED	BY	DATE
NOTE BOOK	PLOTTED		
NO.	TEMPLATE		
	AREAS		
	AREAS CHECKED		

ORIGINAL SURVEY	SURVEYED	BY	DATE
NOTE BOOK	PLOTTED		
NO.	TEMPLATE		
	AREAS		
	AREAS CHECKED		

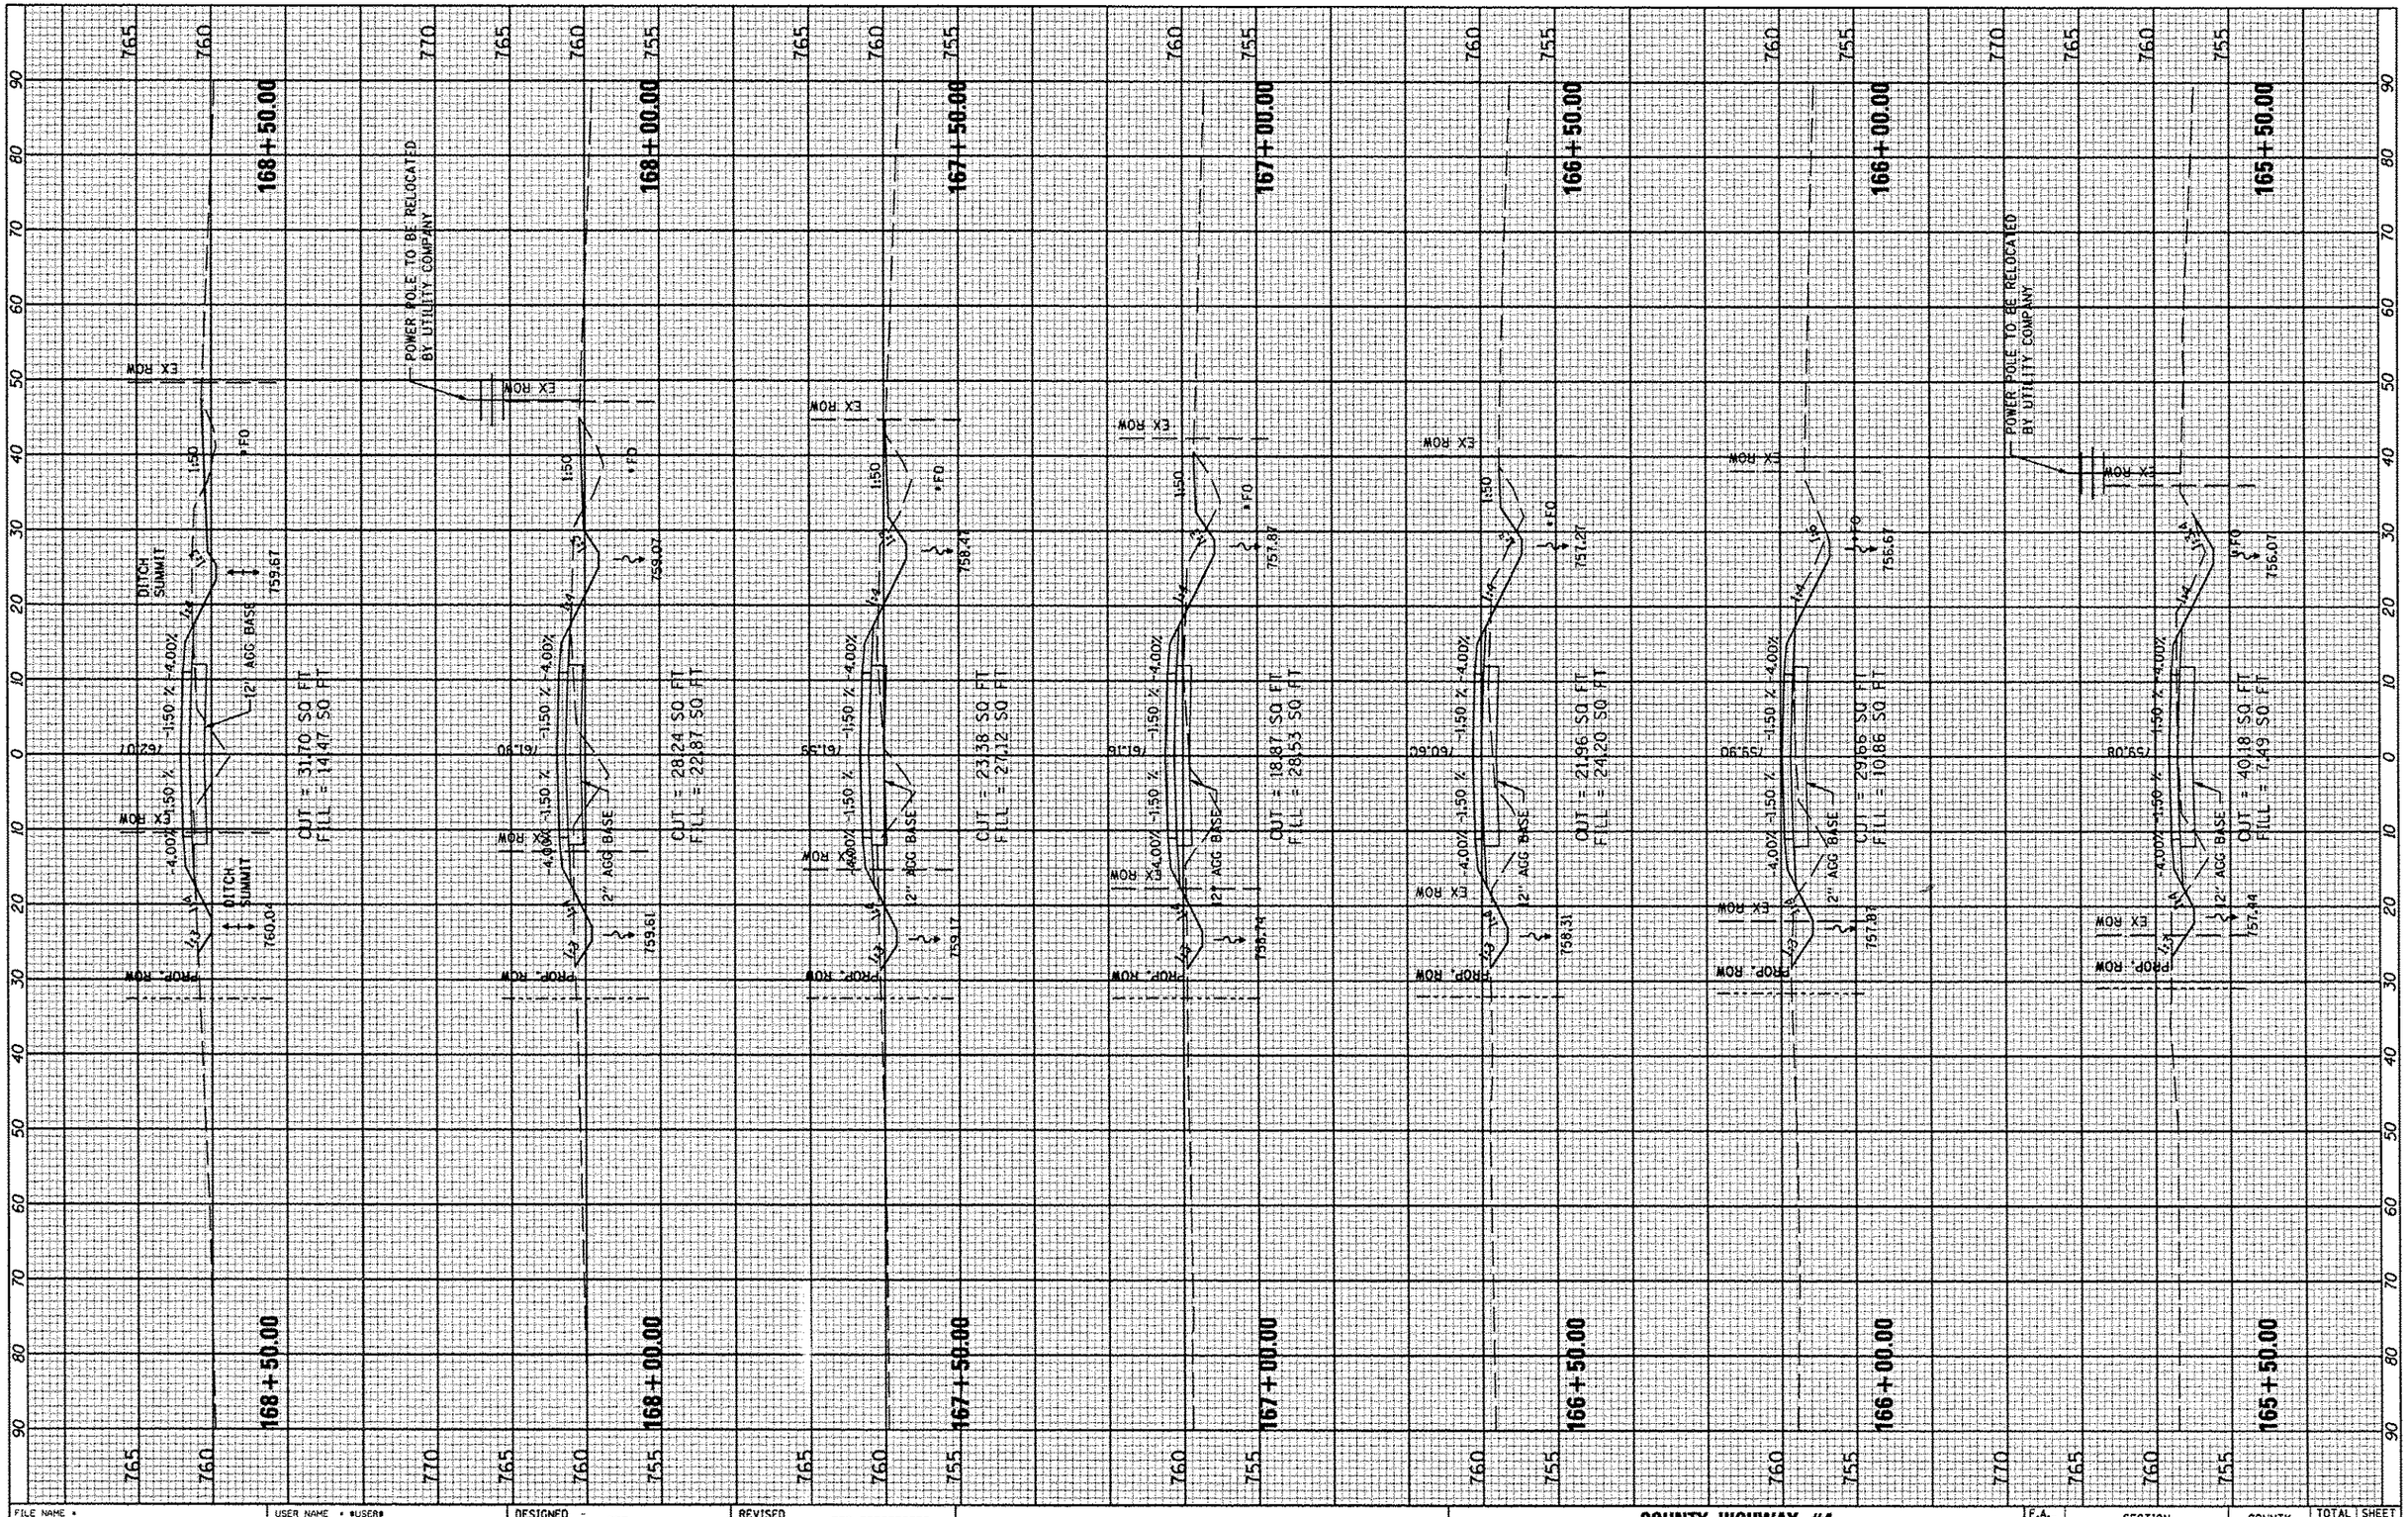

FILE NAME = #FILE#	USER NAME = #USER#	DESIGNED -	REVISED
		DRAWN -	REVISED
	PLOT SCALE = #SCALE#	CHECKED -	REVISED
	PLOT DATE = #DATE#	DATE - MARCH 2013	REVISED

STATE OF ILLINOIS
DEPARTMENT OF TRANSPORTATION

COUNTY HIGHWAY #4
CROSS SECTIONS

SCALE: _____ SHEET NO. 160 OF 174 SHEETS STA. 165+50.00 TO STA. 168+50.00

F.A. RTE.	SECTION	COUNTY	TOTAL SHEETS	SHEET NO.
393	12-00001-01-RS	KNOX	174	160
	COUNTY HIGHWAY 4	CONTRACT NO. 89614		
	DISTRICT 4	ILLINOIS FED. AID PROJECT	RS-0393 (105)	