FINAL SURVEY	SURVEYED	BY	DATE
NOTE BOOK	PLOTTED		
NO.	TRAVERSE		
	AREAS		
	AREAS CHECKED		

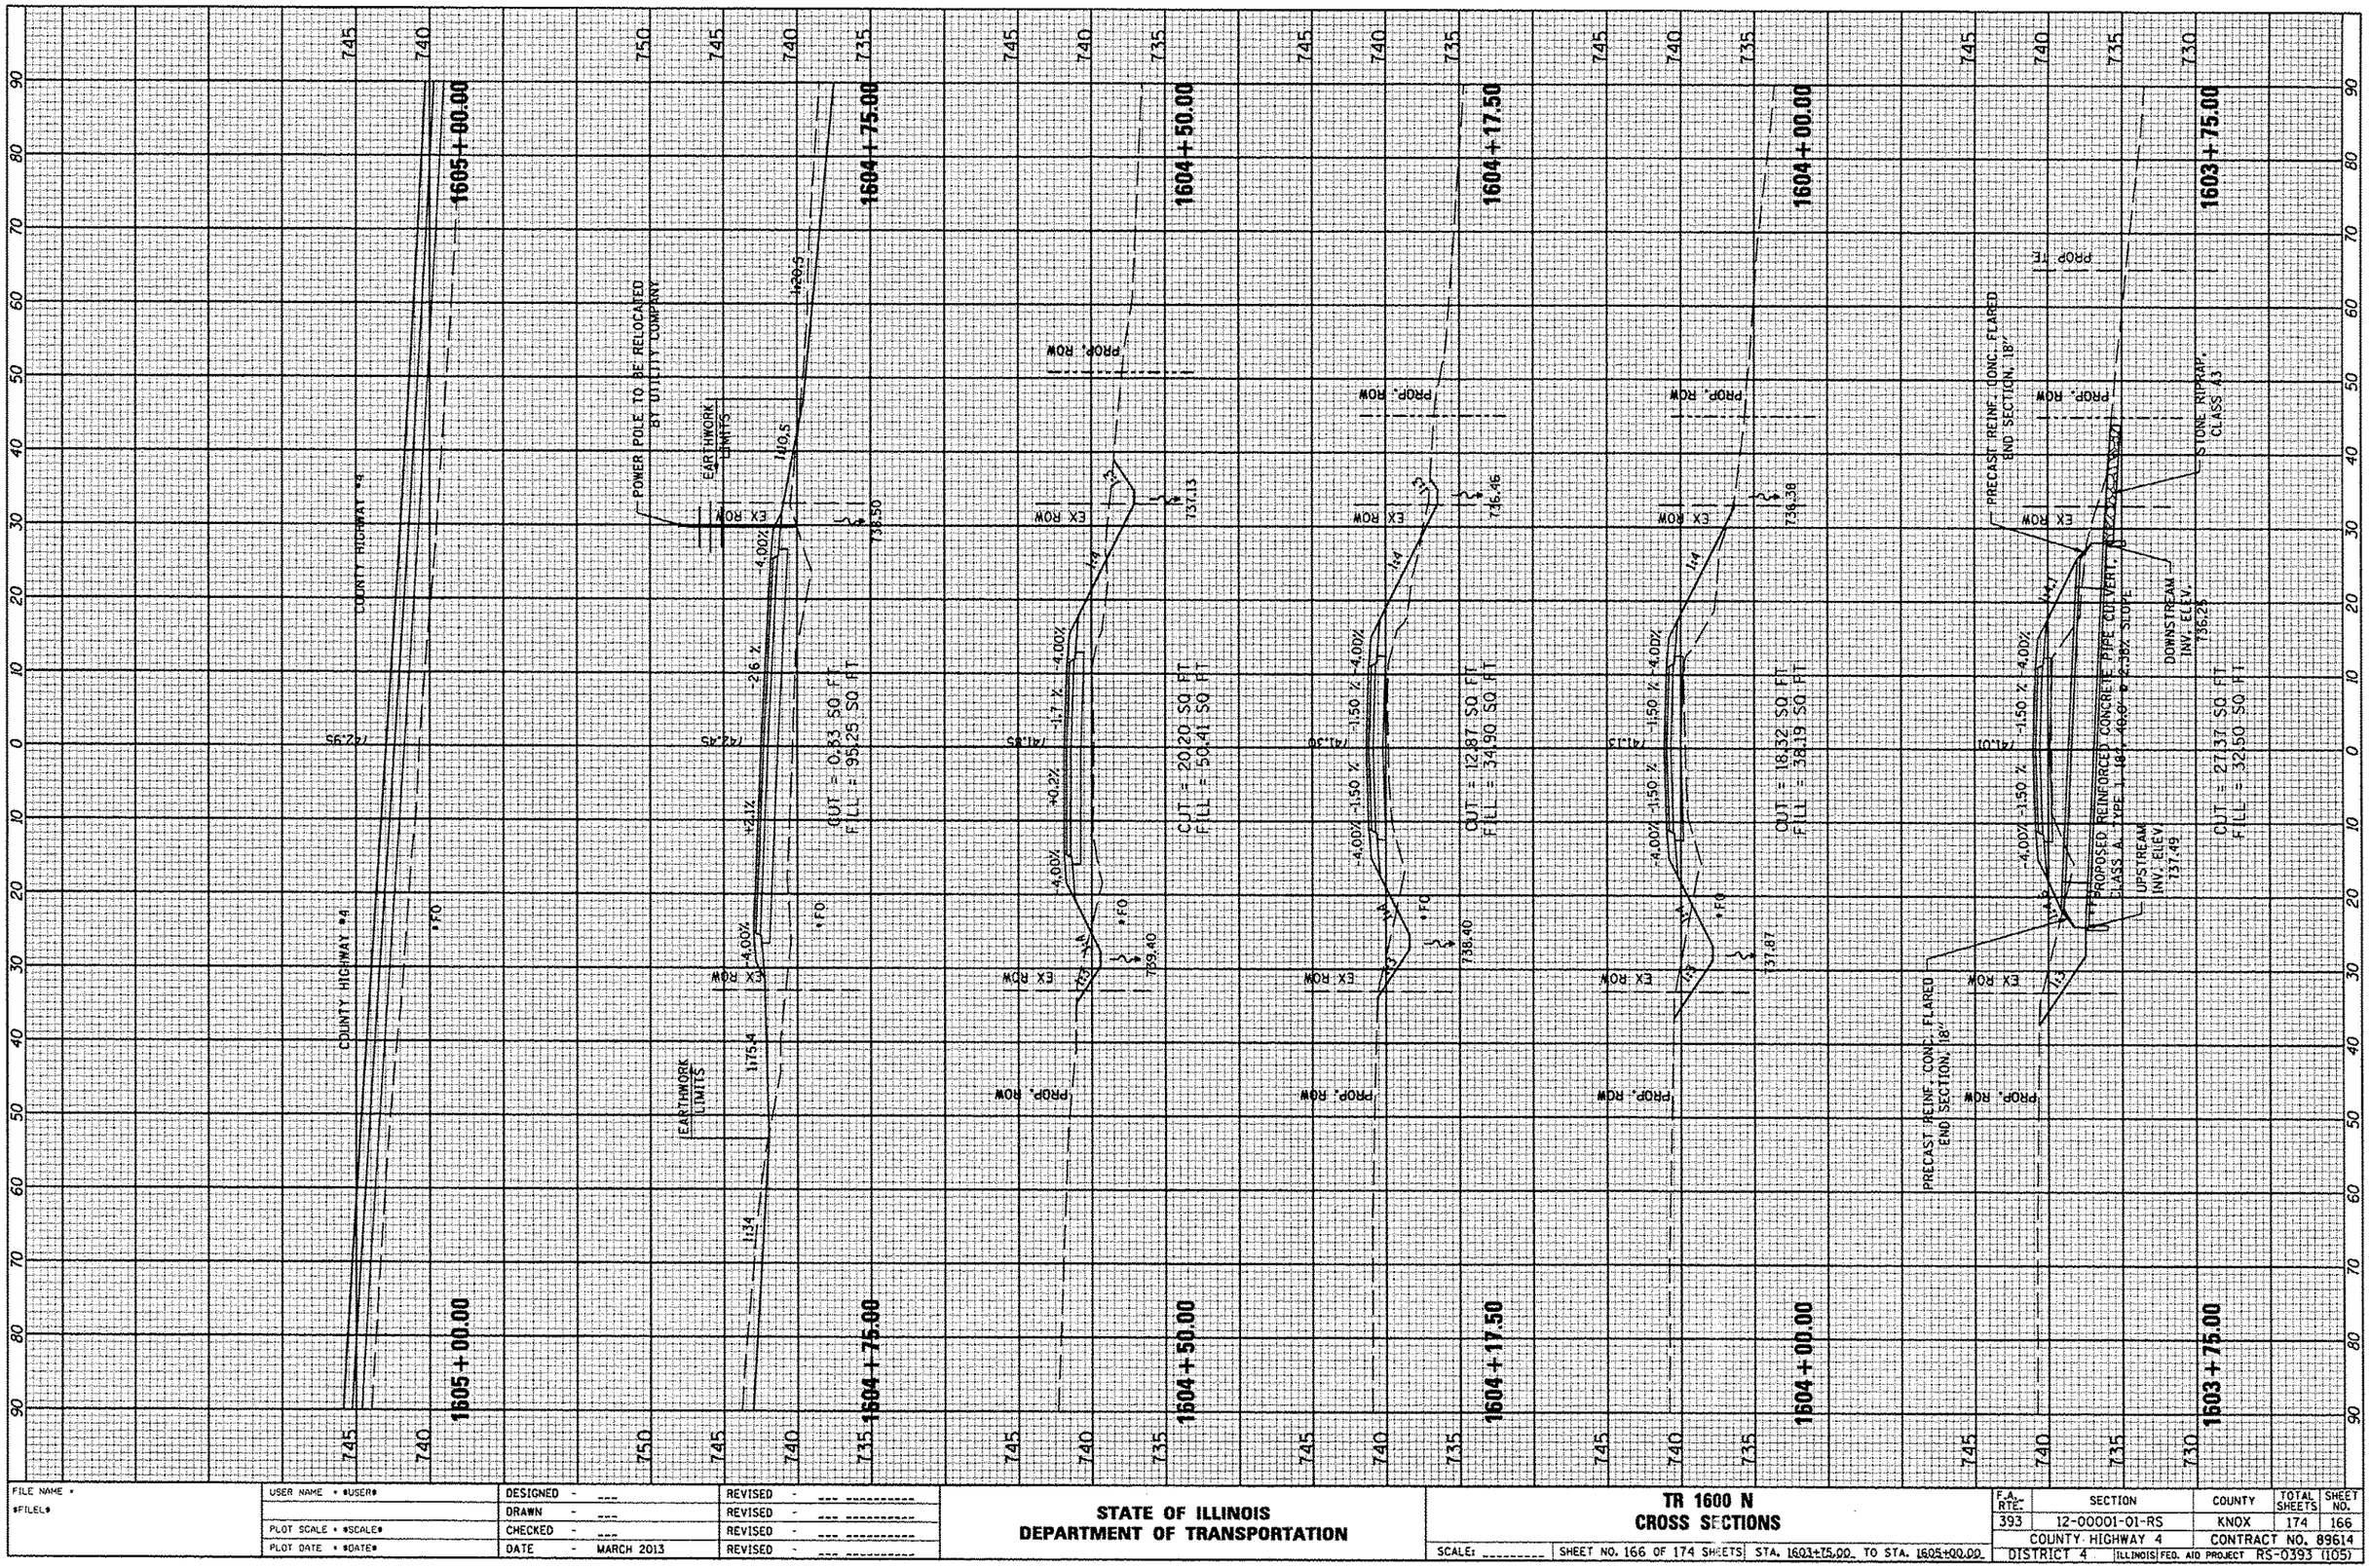

ORIGINAL SURVEY	SURVEYED	BY	DATE
NOTE BOOK	PLOTTED		
NO.	TRAVERSE		
	AREAS		
	AREAS CHECKED		

FILE NAME = *FILE1*	USER NAME = *USER*	DESIGNED - ---	REVISED - ---
		DRAWN - ---	REVISED - ---
	PLOT SCALE = *SCALE*	CHECKED - ---	REVISED - ---
	PLOT DATE = *DATE*	DATE - MARCH 2013	REVISED - ---

STATE OF ILLINOIS
DEPARTMENT OF TRANSPORTATION

TR 1600 N
CROSS SECTIONS

SCALE: _____ | SHEET NO. 166 OF 174 SHEETS | STA. 1603+75.00 TO STA. 1605+00.00

F.A. RTE.	SECTION	COUNTY	TOTAL SHEETS	SHEET NO.
393	12-00001-01-RS	KNOX	174	166
	COUNTY HIGHWAY 4	CONTRACT NO. 89614		
	DISTRICT 4	ILLINOIS FED. AID PROJECT RS-0393 (105)		