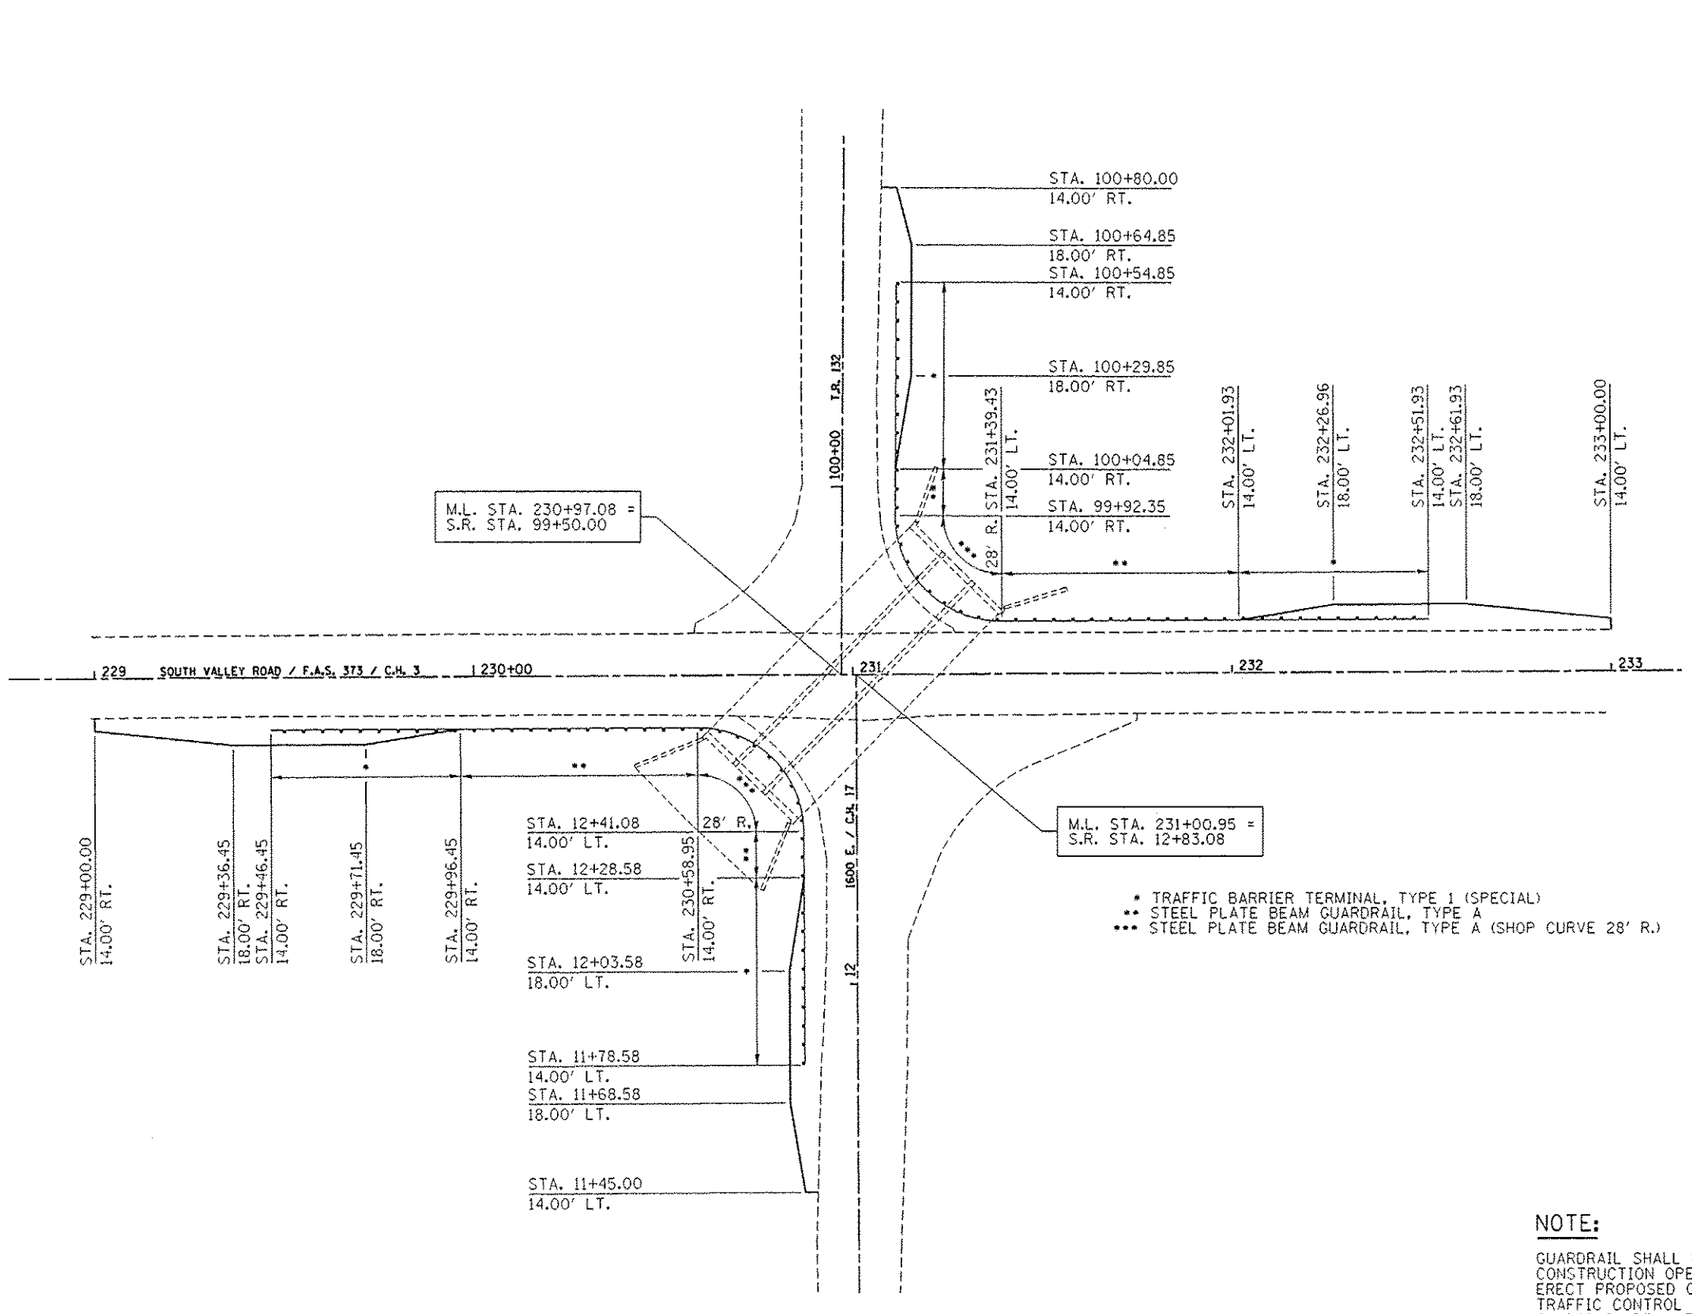

* TRAFFIC BARRIER TERMINAL, TYPE 1 (SPECIAL)
** STEEL PLATE BEAM GUARDRAIL, TYPE A
*** STEEL PLATE BEAM GUARDRAIL, TYPE A (SHOP CURVE 28' R.)

SHOULDER / GUARDRAIL LAYOUT

NOTE:

GUARDRAIL SHALL BE REMOVED ONLY AS NEEDED FOR CONSTRUCTION OPERATIONS. CONTRACTOR SHALL ERECT PROPOSED GUARDRAIL AS SOON AS POSSIBLE. TRAFFIC CONTROL PLAN SHALL APPLY TO AREAS WITH GUARDRAIL REMOVED.

FILE NAME = 100201-sht-shoulder-guardrail	USER NAME =	DESIGNED -	REVISED -	STATE OF ILLINOIS DEPARTMENT OF TRANSPORTATION	CENTERLINE, GUARDRAIL AND SHOULDER LAYOUT SOUTH VALLEY ROAD / C.H. 3	F.A.S.	SECTION	COUNTY	TOTAL SHEETS	SHEET NO.
HAMPTON, LENZINI AND RENWICK, INC. 3093 STEVENSON DRIVE, SUITE 201 SPRINGFIELD, ILLINOIS 62703		DRAWN - D.A.B.	REVISED -			373	10-00163-00-BR	STARK	29	5
HLR ILLINOIS PROFESSIONAL DESIGN FIRM LS / PE / SE CORP. 184.005989	PLOT SCALE =	CHECKED - S.W.M.	REVISED -					CONTRACT NO. 89621		
	PLOT DATE = 4/8/2013	DATE - 04/08/13	REVISED -		SCALE: SHEET NO. 1 OF 1 SHEETS STA. TO STA.			ILLINOIS FED. AID PROJECT		