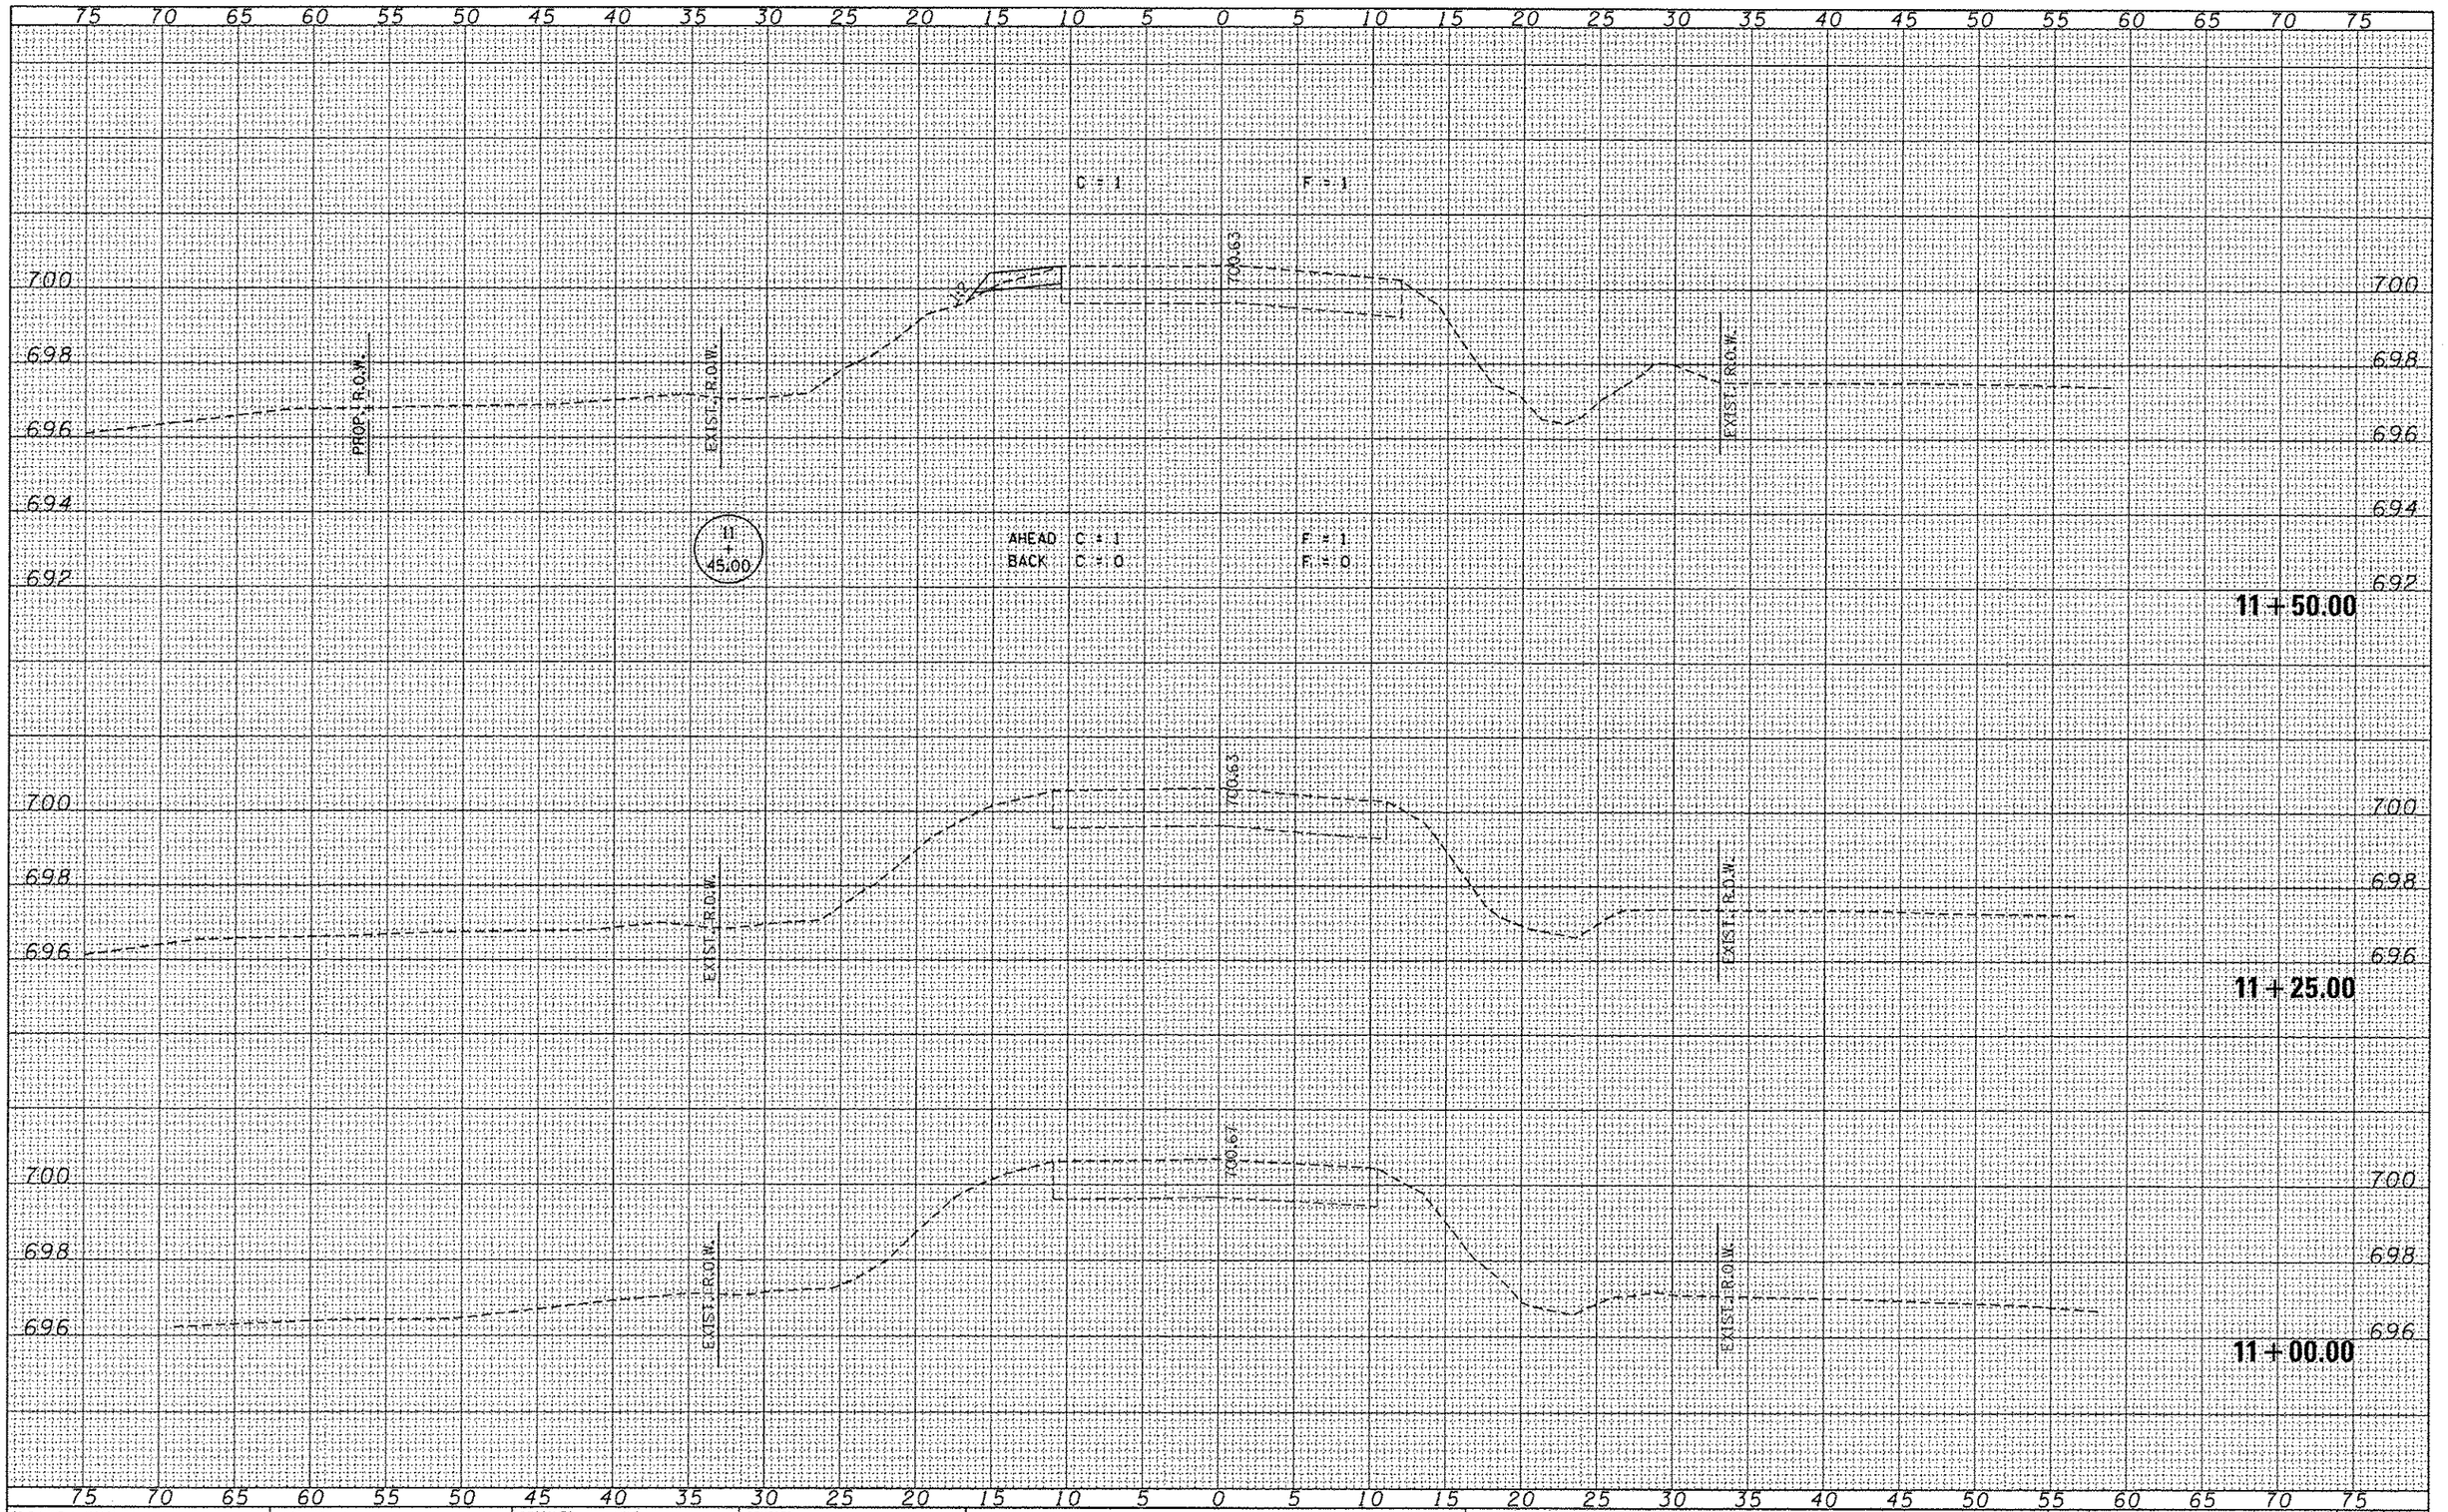

FINAL SURVEY

BY	DATE
SURVEYED	
PLOTTED	
TEMPLATE	
AREAS	
AREAS CHECKED	
NOTE BOOK	
NO.	

ORIGINAL SURVEY

BY	DATE
SURVEYED	
PLOTTED	
TEMPLATE	
AREAS	
AREAS CHECKED	
NOTE BOOK	
NO.	

FILE NAME = 100001-sht-xx.dgn | USER NAME = | DESIGNED - J.W.F. | REVISED -
DRAWN - D.A.B. | REVISED -
PLOT SCALE = | CHECKED - S.W.M. | REVISED -
PLOT DATE = 4/8/2013 | DATE - 004/02/13 | REVISED -

HAMPTON, LENZINI AND RENWICK, INC.
3565 STEVENSON DRIVE, SUITE 201
SPRINGFIELD, ILLINOIS 62703
ILLINOIS PROFESSIONAL DESIGN FIRM
LB / PE / SE CORP. 184.000959

STATE OF ILLINOIS
DEPARTMENT OF TRANSPORTATION

STATION CROSS SECTIONS
C.H. 17 / HOLMES ROAD

SCALE: H:1"/2" | SHEET NO. OF SHEETS | STA. 11+00.00 TO STA. 11+50.00

F.A.S.	SECTION	COUNTY	TOTAL SHEETS	SHEET NO.
373	10-00163-00-BR	STARK	29	23
		CONTRACT NO. 89621		
		ILLINOIS FED. AID PROJECT		