FINAL SURVEY	DATE
SURVEYED	
PLOTTED	
TEMPLATE	
NOTE BOOK	AREAS
NO.	AREAS CHECKED

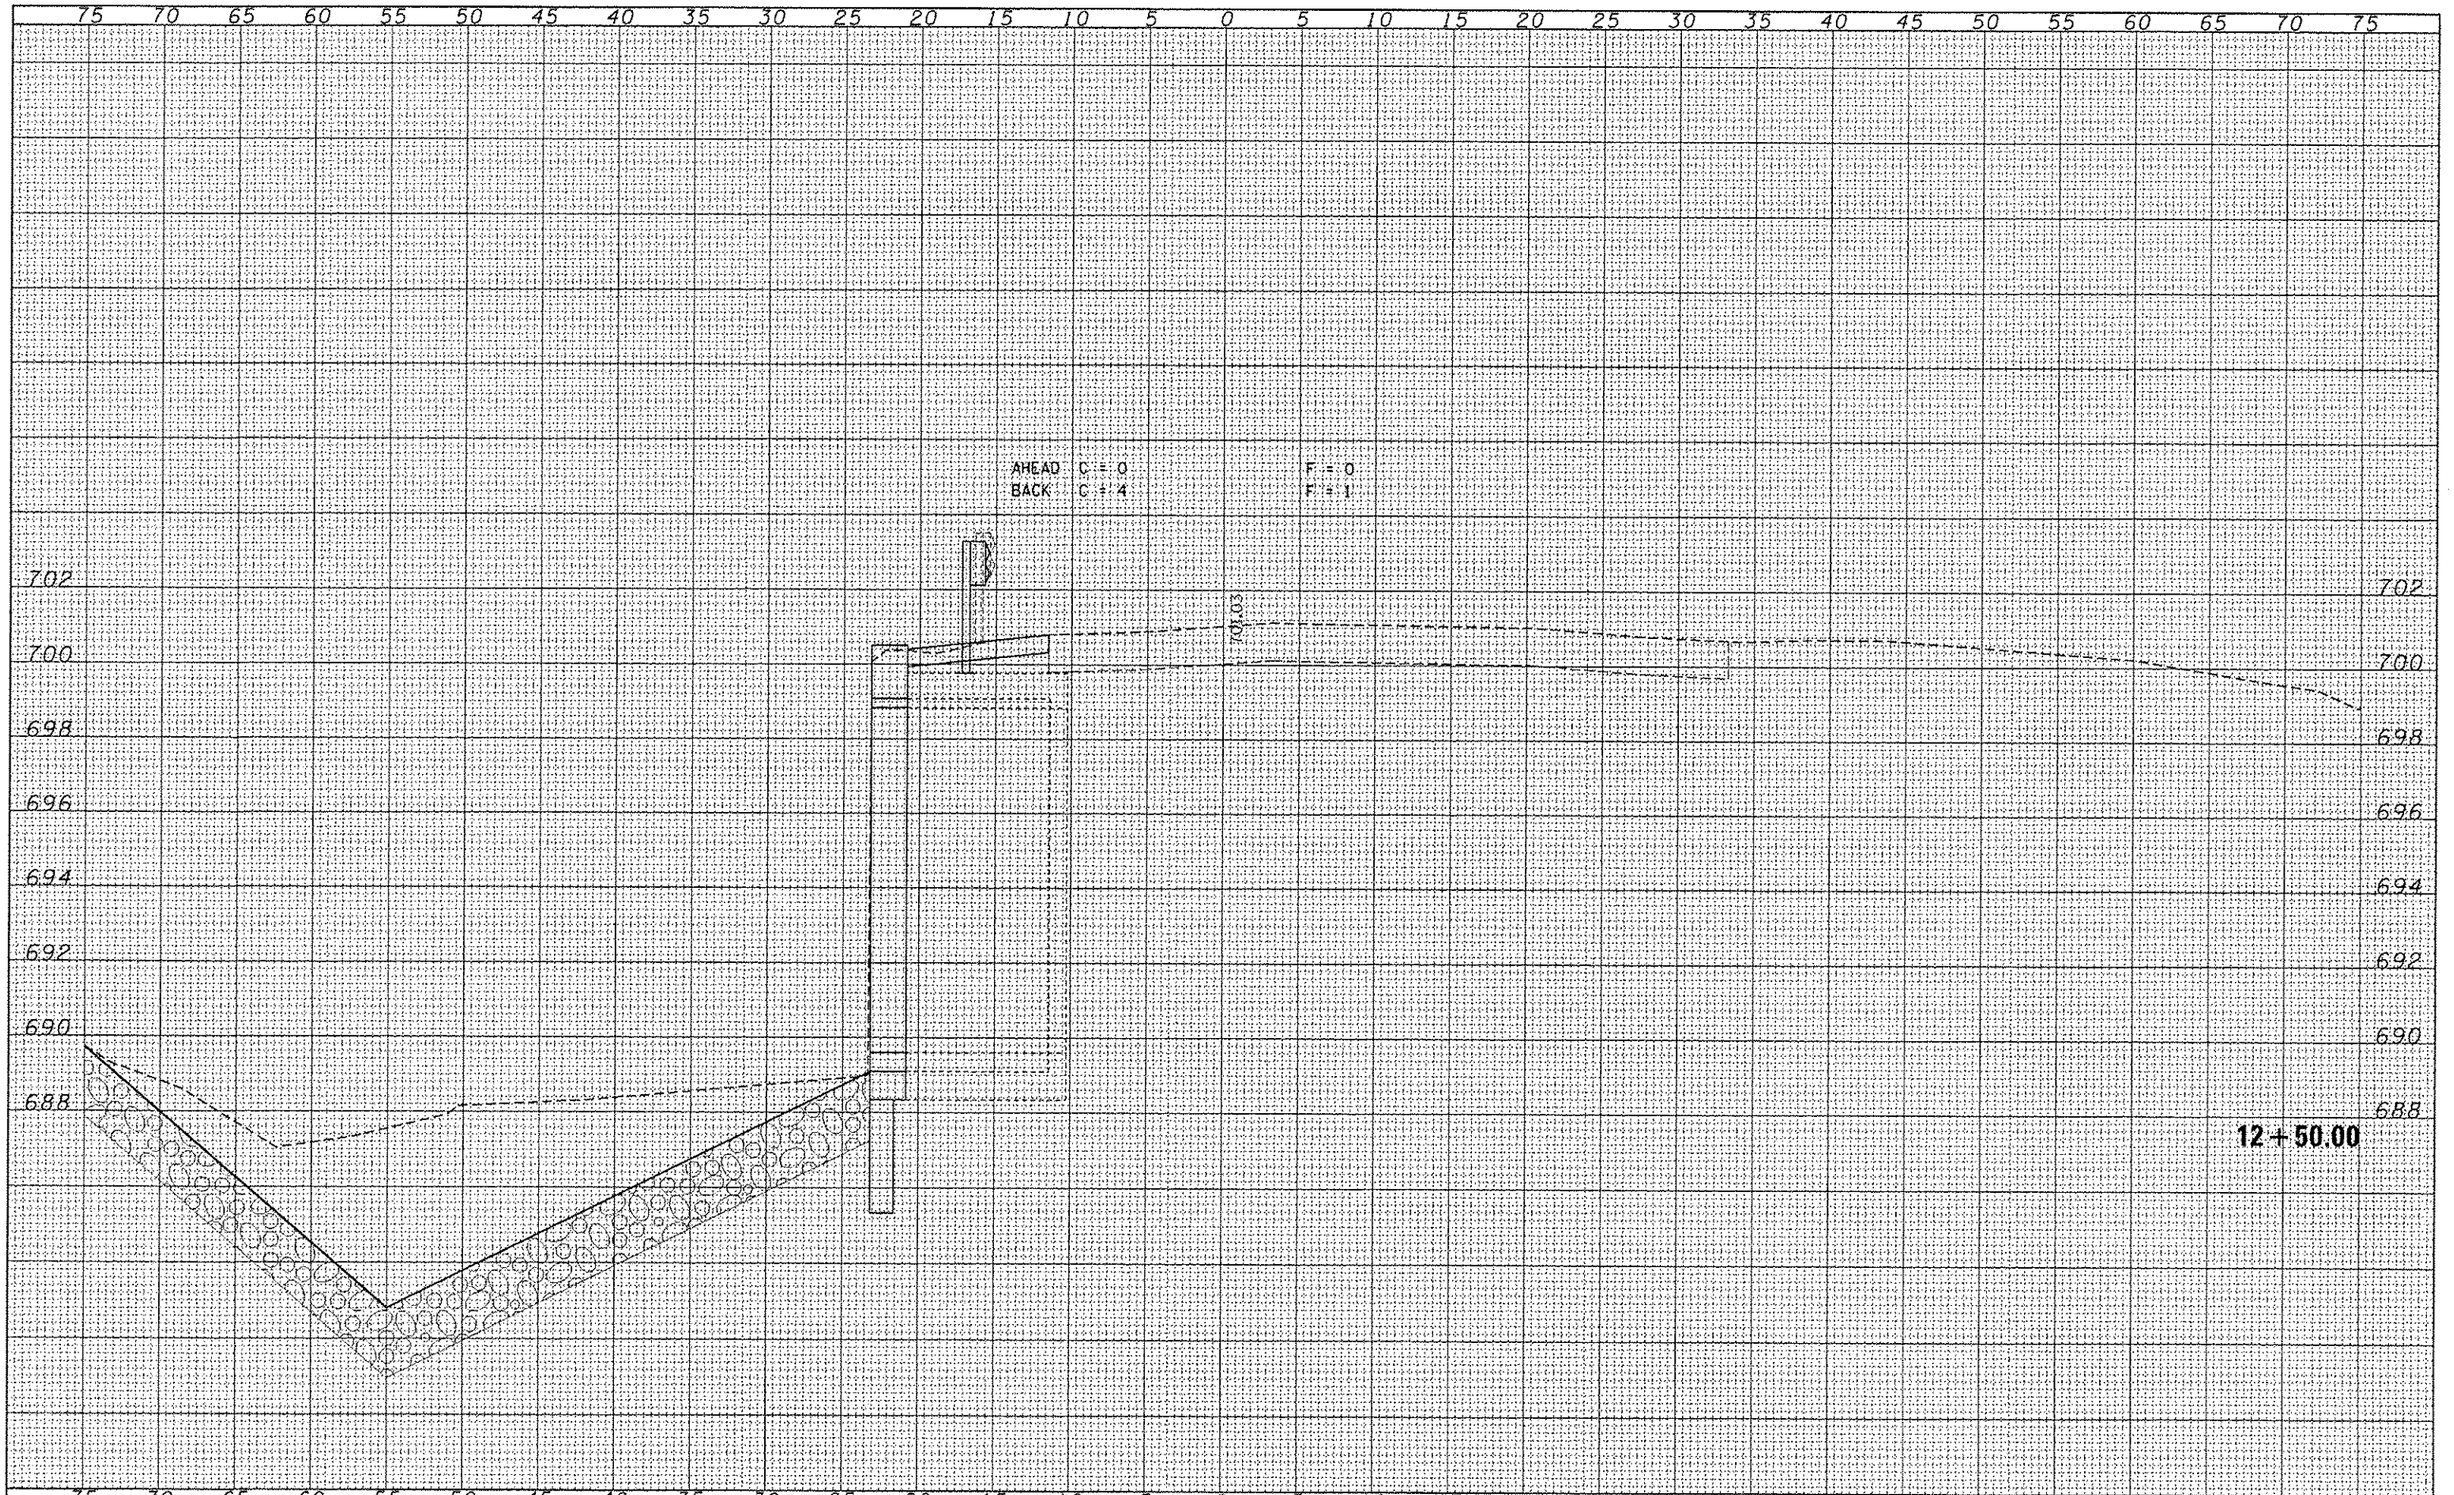

VERTICAL SURVEY	DATE
SURVEYED	
PLOTTED	
TEMPLATE	
NOTE BOOK	AREAS
NO.	AREAS CHECKED

FILE NAME = 100001-sht-xs.dgn	USER NAME =	DESIGNED - J.W.F.	REVISED -
HAMPTON, LENZINI AND RENWICK, INC. 3300 STEVENSON DRIVE, SUITE 201 SPRINGFIELD, ILLINOIS 62703 ILLINOIS PROFESSIONAL DESIGN FIRM LR / PE / SE CORP. 184.000053		DRAWN - D.A.B.	REVISED -
	PLOT SCALE =	CHECKED - S.W.M.	REVISED -
	PLOT DATE = 4/8/2013	DATE - 004/02/13	REVISED -

STATE OF ILLINOIS
DEPARTMENT OF TRANSPORTATION

STATION CROSS SECTIONS
C.H. 17 / HOLMES ROAD

SCALE: HS:V2 | SHEET NO. OF SHEETS | STA. 12+50.00 TO STA. 12+75.00

F.A.S.	SECTION	COUNTY	TOTAL SHEETS	SHEET NO.
3T3	10-00163-00-BR	STARK	29	27
		CONTRACT NO. 89621		
	ILLINOIS FED. AID PROJECT			