SEC. 9, T.19N., R.9E., 3rd P.M.
CHAMPAIGN COUNTY, ILLINOIS

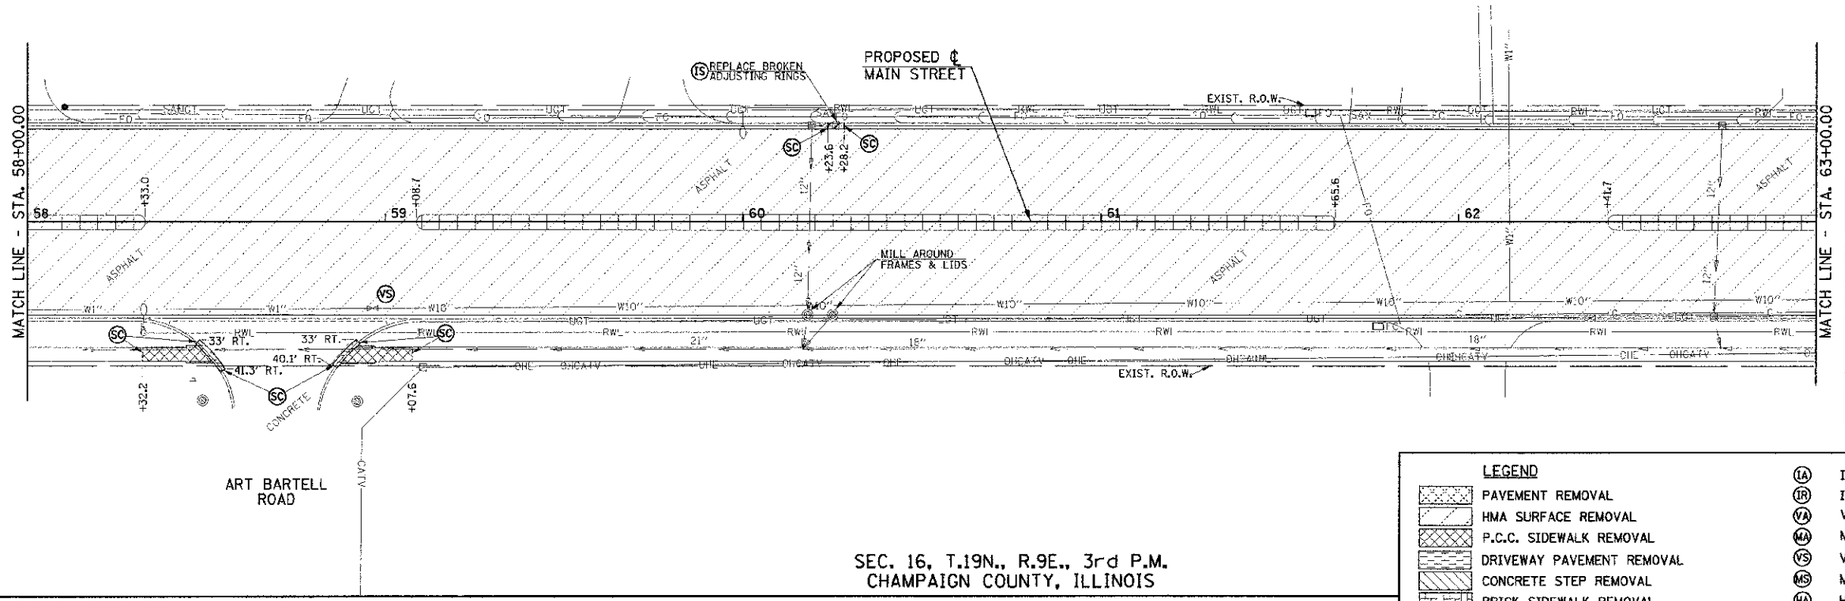

SEC. 16, T.19N., R.9E., 3rd P.M.
CHAMPAIGN COUNTY, ILLINOIS

N

0' 20' 40'
SCALE: 1" = 20'

ALL TREES SHALL BE SAVED UNLESS OTHERWISE SHOWN ON THE PLANS OR DIRECTED BY THE ENGINEER.

ITEMS NOT SHOWN TO BE ADJUSTED OR REMOVED SHALL NOT BE DISTURBED UNLESS OTHERWISE DIRECTED BY THE ENGINEER.

SOME OF THE TOPOGRAPHIC INFORMATION OUTSIDE OF THE ROADWAY SHOWN ON THIS SHEET IS BASED ON AERIAL PHOTOGRAPHY AND IS APPROXIMATE.

UTILITY INFORMATION IS ONLY SHOWN IN AREAS OF PROPOSED UNDERGROUND WORK.

LEGEND

- PAVEMENT REMOVAL
- HMA SURFACE REMOVAL
- P.C.C. SIDEWALK REMOVAL
- DRIVEWAY PAVEMENT REMOVAL
- CONCRETE STEP REMOVAL
- BRICK SIDEWALK REMOVAL
- CONCRETE MEDIAN SURFACE REMOVAL
- RETAINING WALL REMOVAL
- COMBINATION CURB AND GUTTER REMOVAL
- (DA) DOMESTIC METER VAULTS TO BE ADJUSTED
- (WA) DOMESTIC WATER SERVICE BOXES TO BE ADJUSTED
- (IA) INLET TO BE ADJUSTED
- (IR) INLET TO BE REMOVED
- (VA) VALVE BOXES TO BE ADJUSTED
- (MA) MANHOLES TO BE ADJUSTED
- (VS) VALVE BOXES TO BE ADJUSTED (SPECIAL)
- (MS) MANHOLES TO BE ADJUSTED (SPECIAL)
- (HA) HANDHOLE TO BE ADJUSTED
- (JA) JUNCTION BOX TO BE ADJUSTED
- (IS) INLETS TO BE ADJUSTED (SPECIAL)
- (IG) INLETS TO BE ADJUSTED WITH NEW FRAME AND GRATE (SPECIAL)
- (SC) SAW CUT

SEE SHEET 25 FOR REMOVAL NOTES.

SEC. 9, T.19N., R.9E., 3rd P.M.
CHAMPAIGN COUNTY, ILLINOIS

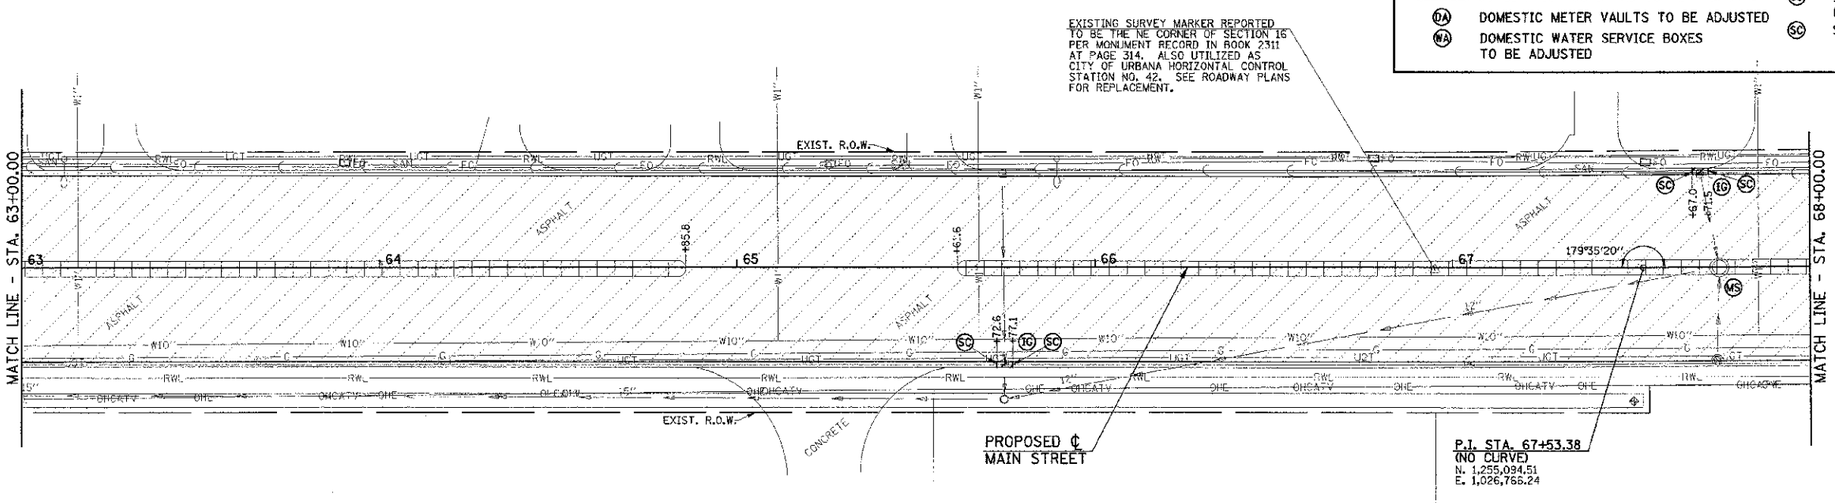

SEC. 16, T.19N., R.9E., 3rd P.M.
CHAMPAIGN COUNTY, ILLINOIS

FILE NAME = p:\U0070062_Urbana - Main Street ITEP\Plans\sheets\08-removal.dgn	DESIGNED - J.A.J.	REVISED -	STATE OF ILLINOIS DEPARTMENT OF TRANSPORTATION	REMOVAL PLANS	F.A.U. RTE.	SECTION	COUNTY	TOTAL SHEETS	SHEET NO.
PLOT DATE = 3/6/2013 11:44:12 PM	DRAWN - D.L.M.	REVISED -			7124	09-00483-01-RS	CHAMPAIGN	75	22
	CHECKED - S.M.W.	REVISED -				MAIN STREET	CONTRACT NO. 91480		
	DATE - 03/2013	REVISED -		SCALE : 1"=20' / SHEET NO. 22 OF 75 SHEETS / STA. 58+00.00 TO STA. 68+00.00	FED. ROAD DIST. NO.	ILLINOIS	FED. AID PROJECT		