F.A.U. RTE.	SECTION	COUNTY	TOTAL SHEETS	SHEET NO.
8971	10-00047-02-RS	MADISON	45	39

CONTRACT NO. 97526

SCALE IN FEET

FERGUSON AVE.

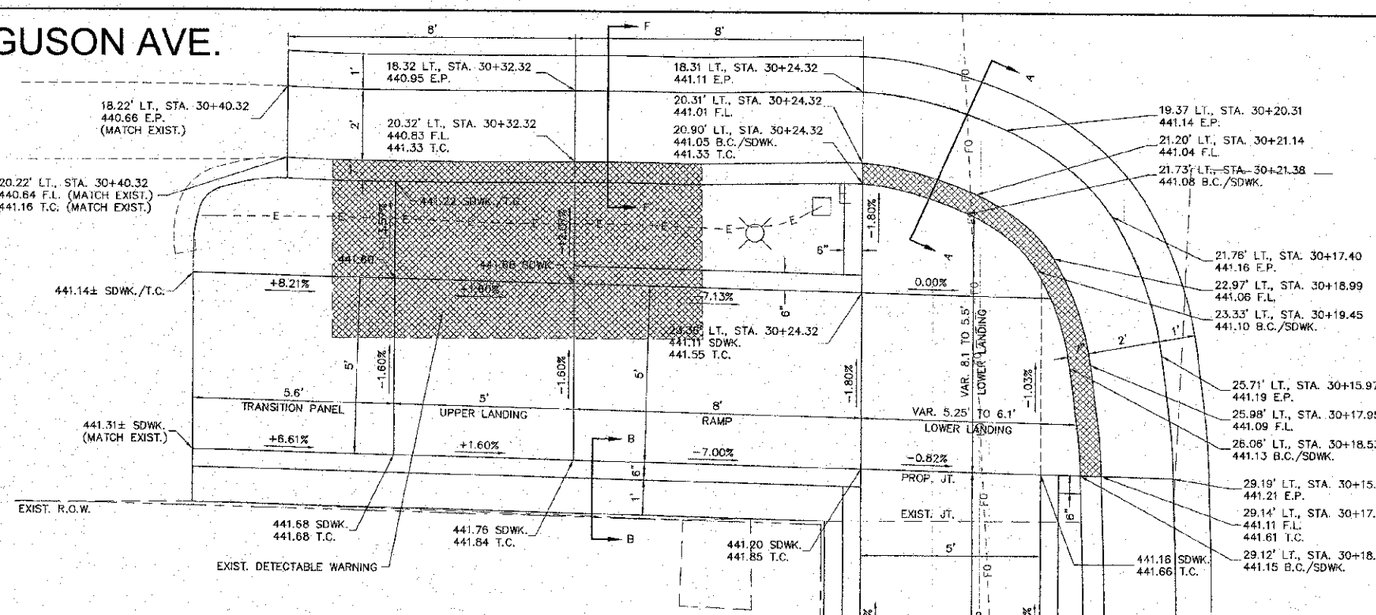

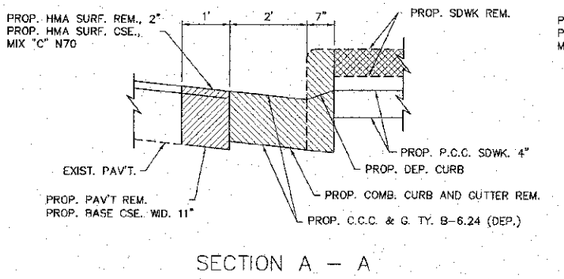

SECTION A – A

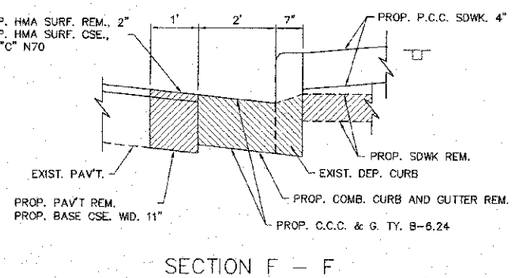

SECTION F – F

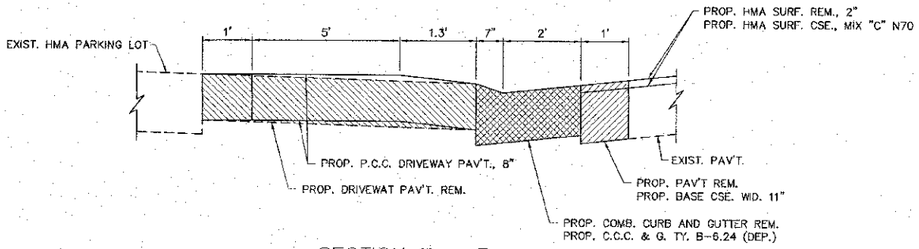

SECTION E – E

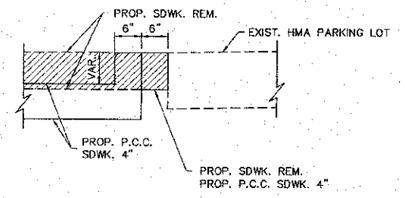

SECTION C – C

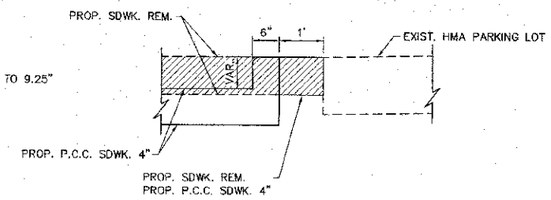

SECTION B – B

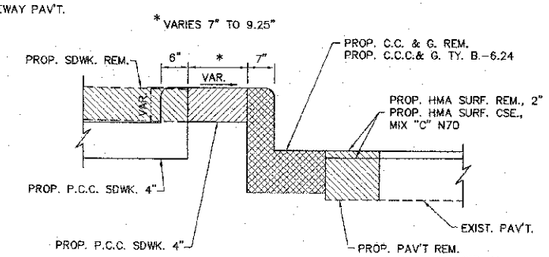

SECTION D – D

SEE PLAN SHEET FOR LOCATION OF DETECTABLE WARNING

2ND ST. SW. QUAD

REVISIONS

SMS ENGINEERS
Sheppard, Morgan & Schwaab, Inc.
CONSULTING ENGINEERS AND LAND SURVEYORS
215 Market Street, P.O. Box E, Alton, IL 62002 618/462-3706 E-mail: mail@smsengineers.com
10 Central Industrial Drive, Suite 3, Swansea, IL 62249 618/277-4706 E-mail: mail@smsengineers.com
DESIGN FIRM # 184-000992

CITY OF WOOD RIVER, ILLINOIS
FERGUSON AVENUE RESURFACING
SECTION 10-00047-02-RS
INTERSECTION DETAILS

DWG. NO.	
I:\WOOD RIVER 488044\FERGUSON HC RAMPS\INT DET FERGUSON 2ND.DWG	
REF. BK.	PG.
JOB NO.	488044
DSN. BY:	LDA
DWN. BY:	CAD
CHK. BY:	LDA
DATE:	APRIL, 2013
SCALE: NOT TO SCALE	
SHEET 39 OF 45	

I:\Land Projects\WOOD RIVER PS (488044) FERGUSON HC RAMPS\dwg\INT DET FERGUSON 2ND.dwg, 4/15/2013 9:12:05 AM, Jirsen, 1:2