FINAL SURVEY	BY	DATE
NOTE BOOK	SURVEYED	
NO.	PLOTTED	
	TEMPLATE	
	AREAS	
	AREAS CHECKED	

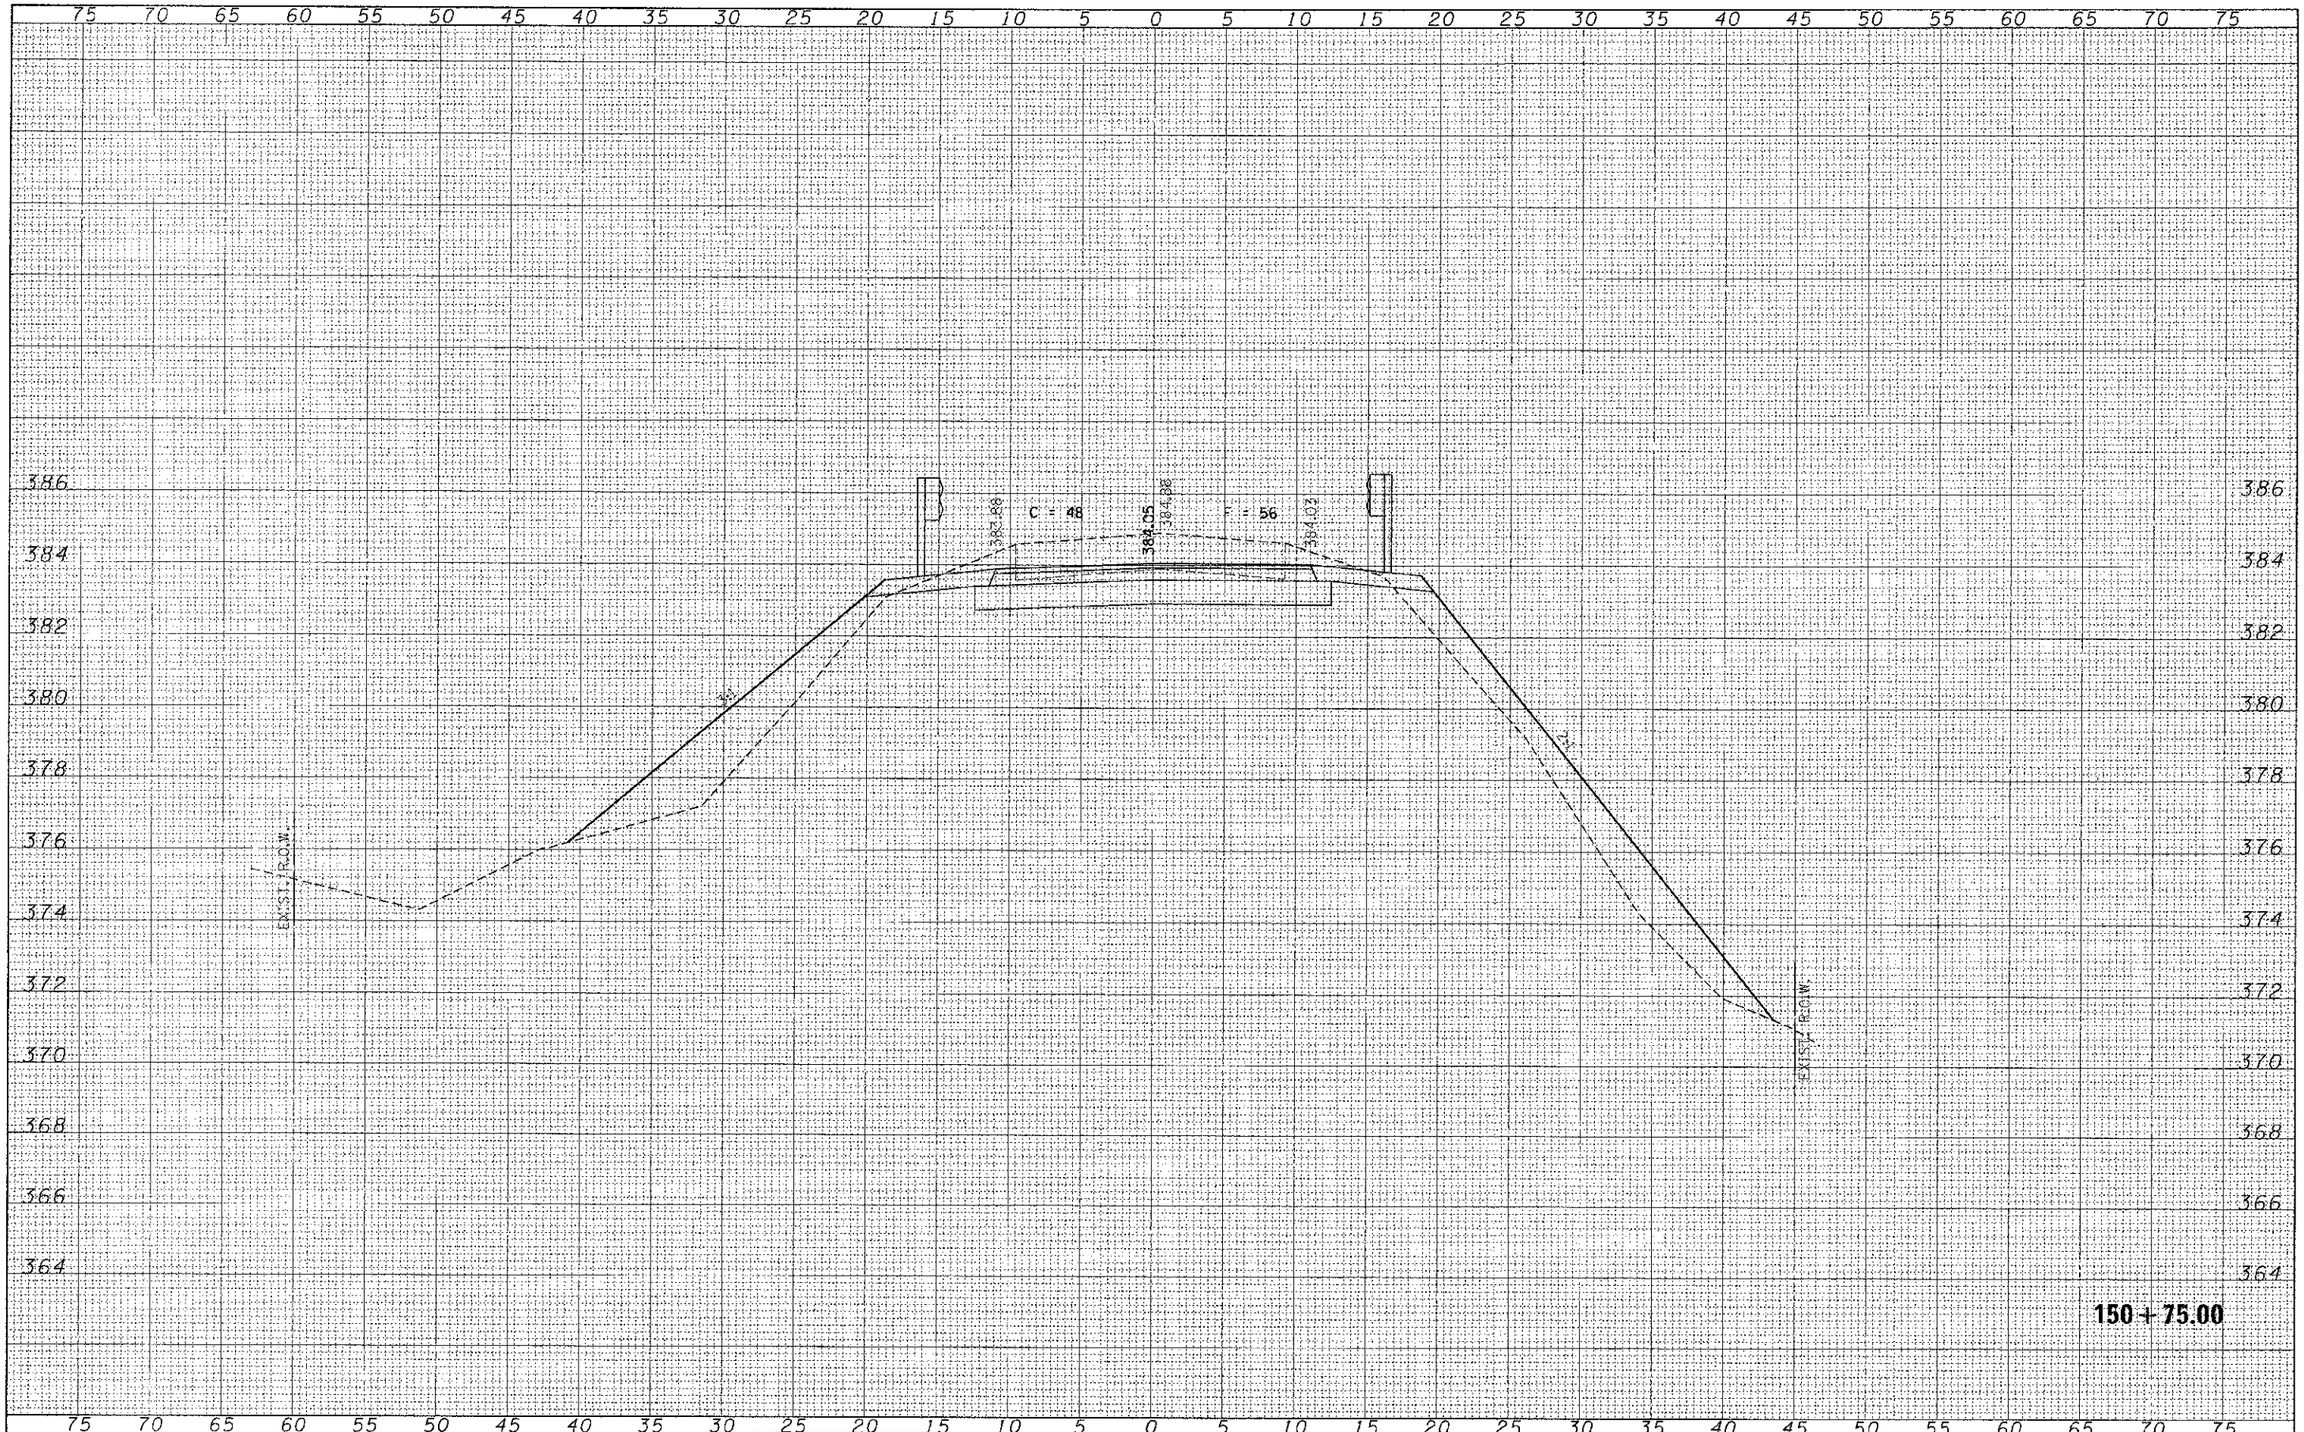

ORIGINAL SURVEY	BY	DATE
NOTE BOOK	SURVEYED	
NO.	PLOTTED	
	TEMPLATE	
	AREAS	
	AREAS CHECKED	

FILE NAME = 120127-sht1xsx.dgn	USER NAME =	DESIGNED - J.W.F.	REVISED -
		DRAWN - L.G.C.	REVISED -
	PLOT SCALE =	CHECKED S.W.M.	REVISED -
	PLOT DATE = 4/9/2013	DATE - 04/04/13	REVISED -

HAMPTON, LENZINI AND RENWICK, INC.
3555 STEVENSON CIR., SUITE 231
SPRINGFIELD, ILLINOIS 62703
ILLINOIS PROFESSIONAL DESIGN FIRM
LICENSE CORP. NO. 184.000869

STATE OF ILLINOIS
JACKSON COUNTY HIGHWAY DEPARTMENT

STATION CROSS SECTIONS
DILLINGER ROAD

SCALE: V5xH2 | SHEET NO. OF SHEETS | STA. 150+75.00 TO STA. 150+75.00

C.H.	SECTION	COUNTY	TOTAL SHEETS	SHEET NO.
11	06-00145-00-BR	JACKSON	54	19
CARBONDALE ROAD DISTRICT		CONTRACT NO. 99509		
ILLINOIS	FED. AID PROJECT			