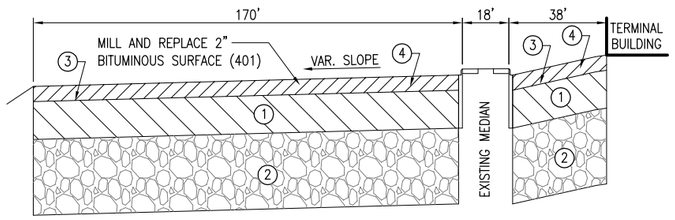

TYPICAL SECTION "A-A"
"NOT TO SCALE"

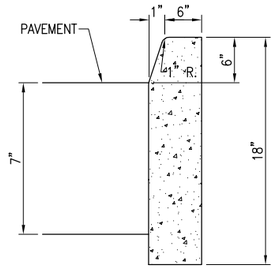

BARRIER CURB DETAIL
NOT TO SCALE

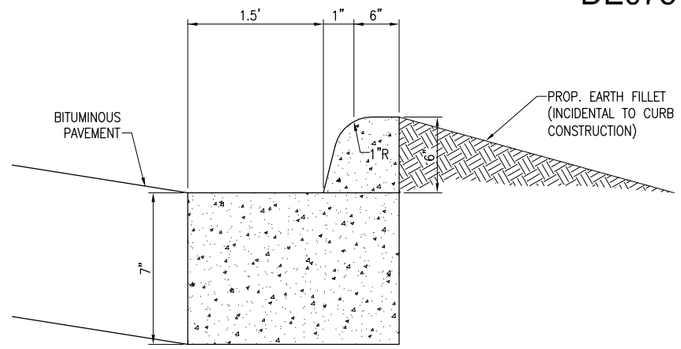

CURB REMOVING AND REPLACEMENT DETAIL
ADD. ALT. NO. 2)

NOT TO SCALE

NOTE: AT LOCATIONS WHERE STD CONC CURB AND GUTTER IS SHOWN ON THE PLANS, THE CURB AND GUTTER SHALL BE TYPE "B" BARRIER CURB IN CONFORMANCE WITH IDOT STANDARD DRAWING 606001 AND SECTION 606 OF THE IDOT STANDARD SPECIFICATIONS FOR ROAD AND BRIDGE CONSTRUCTION ADOPTED JANUARY 1, 2012. CONSTRUCTION OF THE CURB AND GUTTER WILL BE PAID FOR UNDER ITEM AT800433.

ITEM 610

ALL CONCRETE UTILIZED SHALL BE IN ACCORDANCE WITH ITEM 610 OF THE STANDARD SPECIFICATIONS.

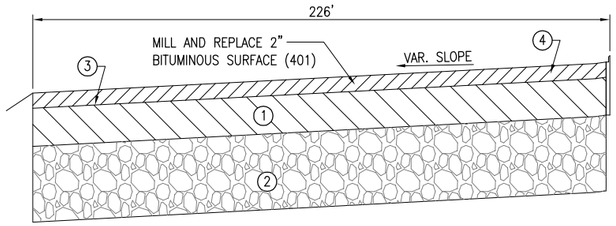

TYPICAL SECTION "B-B"
"NOT TO SCALE"

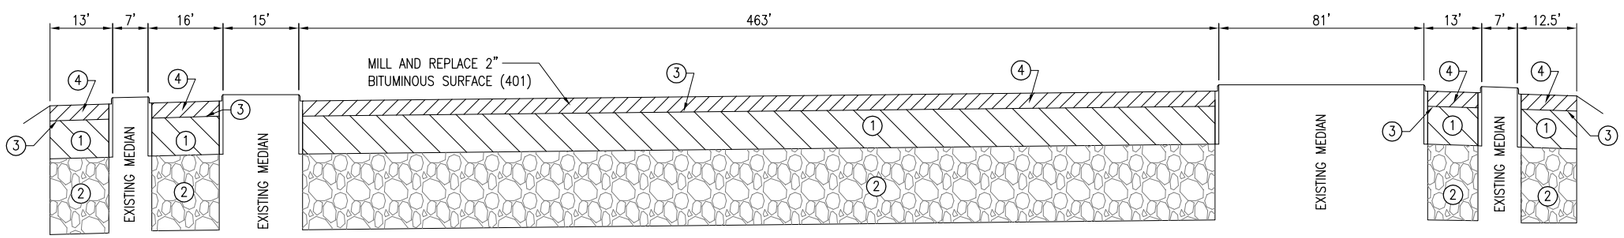

TYPICAL SECTION "C-C"
"NOT TO SCALE"

LEGEND FOR TYPICAL SECTIONS "A-A", "B-B", & "C-C"

1. EXISTING BITUMINOUS SURFACE COURSE (7" DEPTH)
2. EXISTING AGGREGATE BASE COURSE (6" DEPTH)
3. PROPOSED BITUMINOUS TACK COAT (0.15 GAL/S.Y.)
4. PROPOSED BITUMINOUS SURFACE COURSE (2" DEPTH)
- PROPOSED BITUMINOUS MILLING (2" DEPTH)

REVISION | DATE

DECATUR, ILLINOIS

IL. PROJ.: DEC-4271

Hanson Proj. No. 13A0013
Filename C-521-TYP.dwg
Scale NOT TO SCALE
Date 05/03/13

LAYOUT	BKB	03/27/13
DRAWN	RAD	03/27/13
REVIEWED	RAW	05/03/13

©Copyright Hanson Professional Services Inc. 2013
Hanson Professional Services Inc.
1525 South Sixth Street
Springfield, Illinois 62703-2886
Ph: (217) 788-2450 Fax: (217) 788-2503
www.hanson-inc.com
Offices Nationwide

REHABILITATE PARKING LOT

TYPICAL SECTIONS AND DETAILS

6

6 of 9 sheets

MAY 06, 2013 7:23 AM KINCA00394
dwr:\\spi-svr306.hanson.dom:Hanson Projects\Documents\13Jobs\13A0013\13A0013D\CAD\Airport\Sheet\C-521-TYP