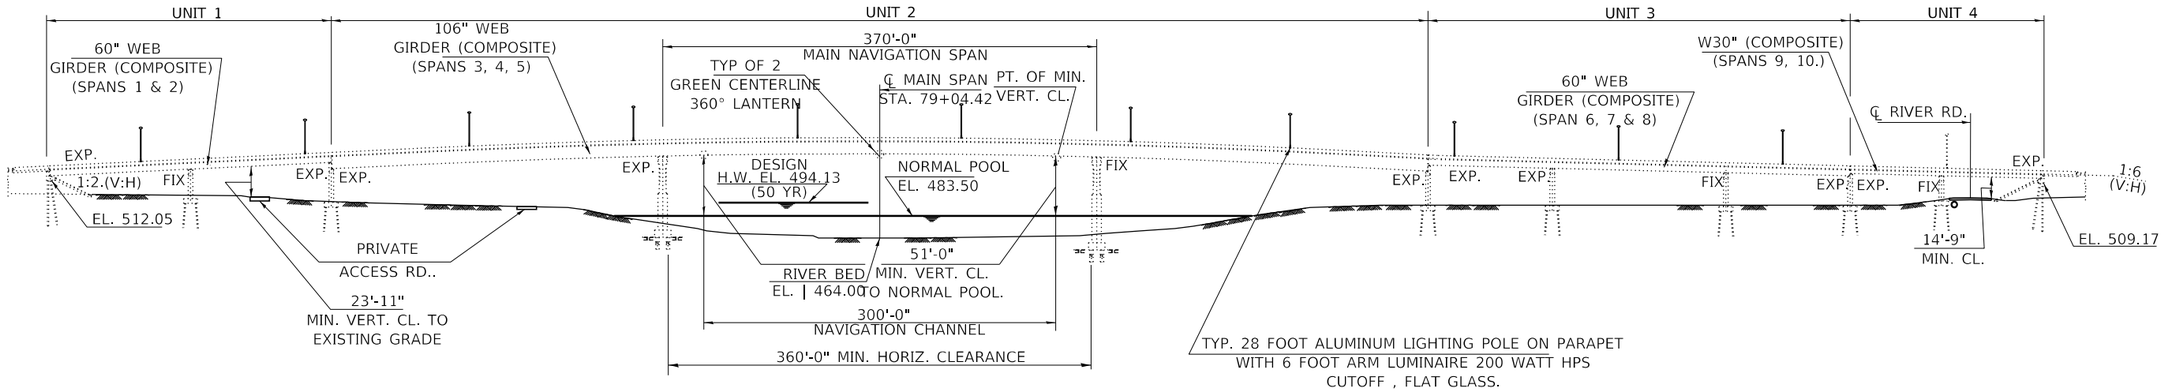

ELEVATION

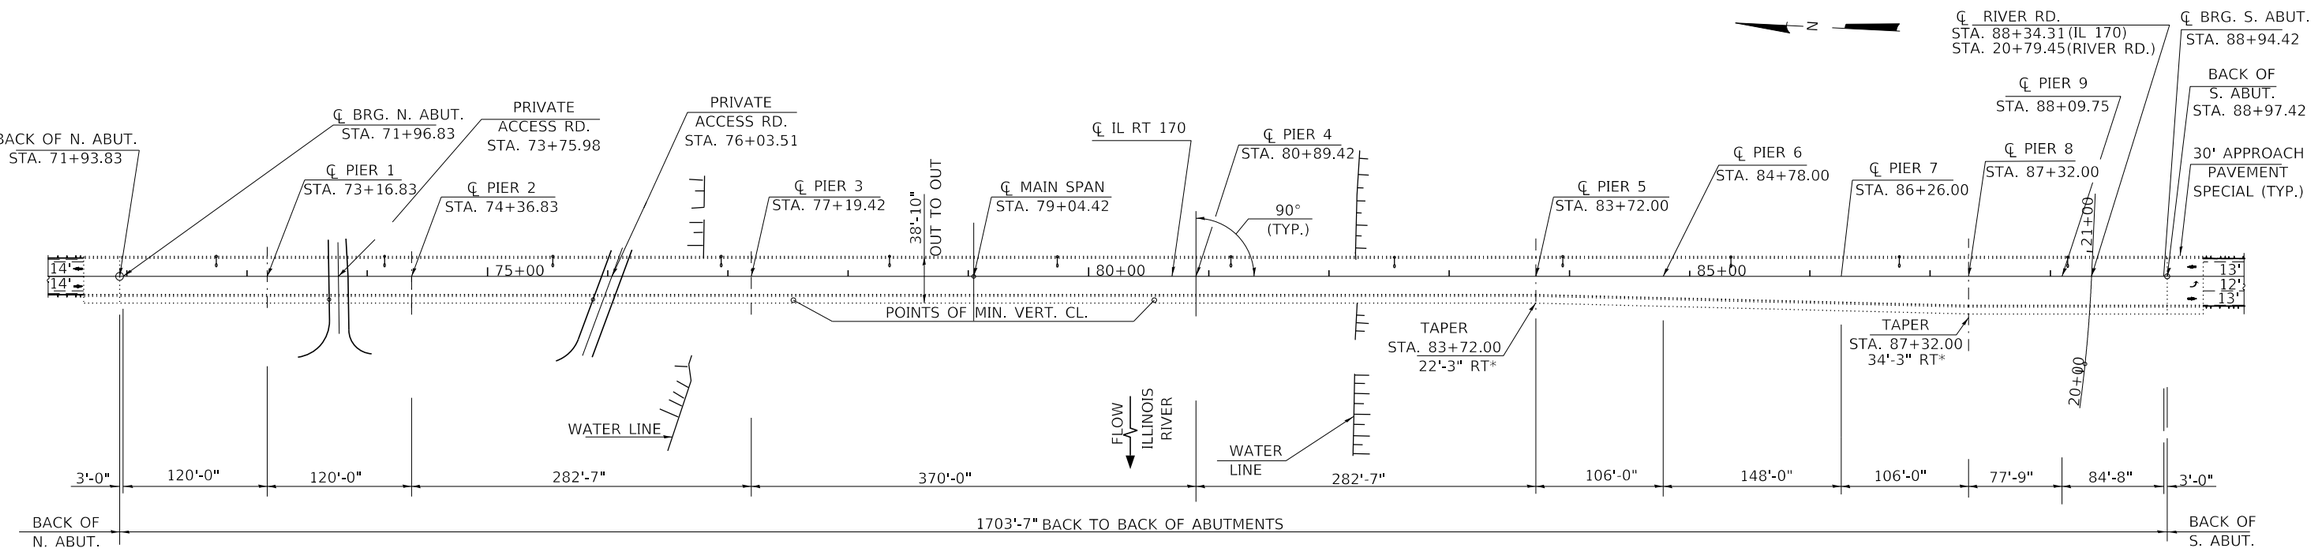

PLAN
STRUCTURE NO. 050-0246

FOR INFORMATION ONLY

MODEL: Default
FILE NAME: pw:\\uhanroom.dot.illinois.gov:PWIDOT\Documents\IDOT Offices\District 3\Projects\D366K10\CADData\66K10-details.dgn

USER NAME = woodshankrl	DESIGNED - ECP	REVISED -	
	DRAWN - ECP	REVISED -	
PLOT SCALE = 100.0000 ' / in.	CHECKED - RW	REVISED -	
PLOT DATE = 3/18/2019	DATE - 1/29/19	REVISED -	

STATE OF ILLINOIS
DEPARTMENT OF TRANSPORTATION

EXISTING STRUCTURE DETAILS - LOCATION 2
SN 050-0246

SCALE: _____ SHEET 1 OF 5 SHEETS STA. _____ TO STA. _____

F.A. RTE.	SECTION	COUNTY	TOTAL SHEETS	SHEET NO.
VAR.	D3 BRIDGE WASHING 2019-1	GRUNDY/LASALLE	30	12
		CONTRACT NO. 66K10		
		ILLINOIS FED. AID PROJECT		