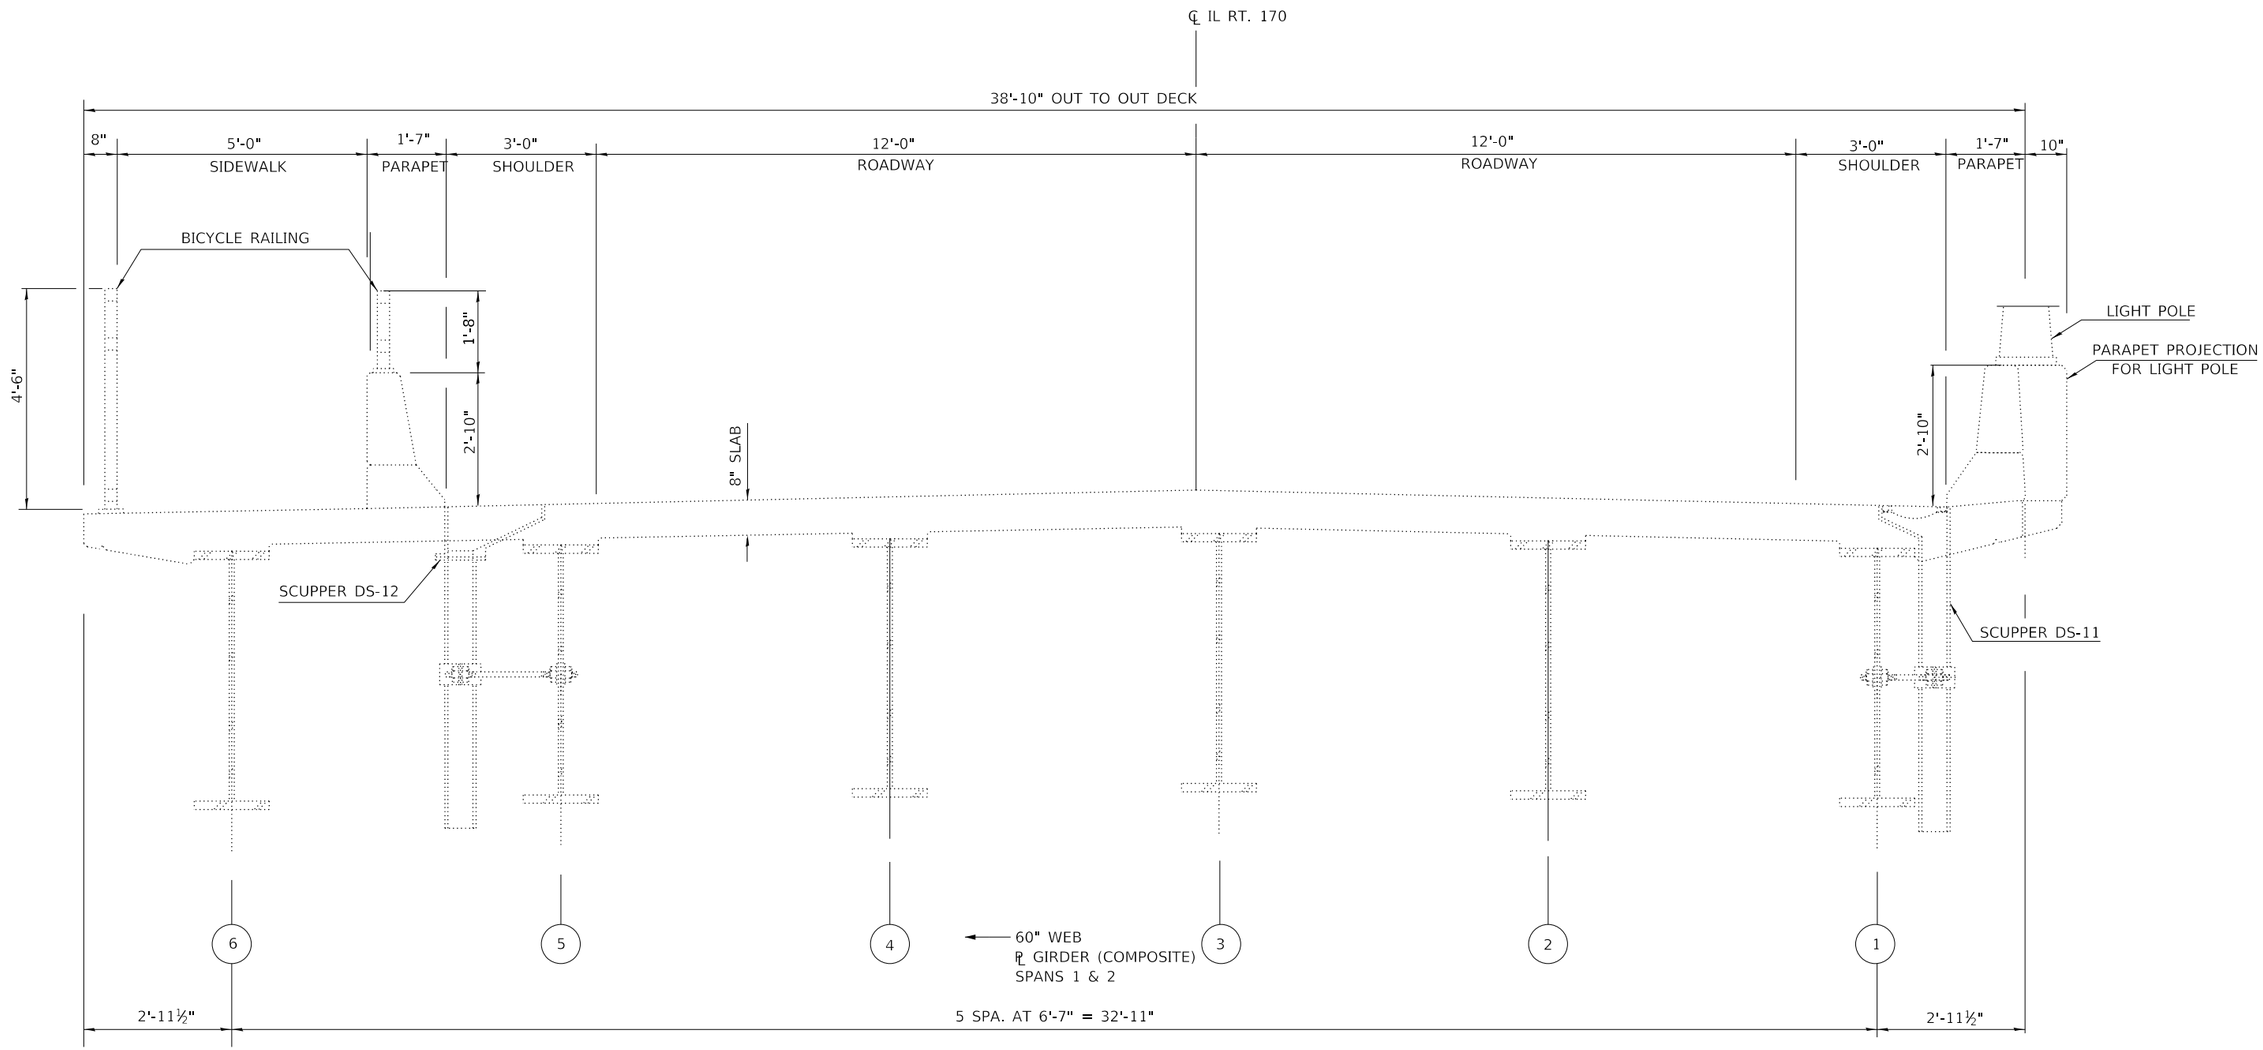

CROSS-SECTION (UNIT 1)

LOOKING NORTH

STA. 71+63.83 TO STA. 71+93.83 (BK. N. ABUT.)
STA. 71+93.83 TO 74+36.83
(OUTSIDE END OF APPROACH TO PIER #2)

FOR INFORMATION ONLY

MODEL: Default
FILE NAME: pw:\\planroom.dot.illinois.gov:PWIDOT\Documents\IDOT Offices\District 3\Projects\D366K10\CADData\66K10-detail1.dgn

USER NAME = woodshankrl	DESIGNED - ECP	REVISED - _____	STATE OF ILLINOIS DEPARTMENT OF TRANSPORTATION
	DRAWN - ECP	REVISED - _____	
PLOT SCALE = 100.0000 ' / in.	CHECKED - RW	REVISED - _____	
PLOT DATE = 3/18/2019	DATE - 1/29/19	REVISED - _____	

EXISTING STRUCTURE DETAILS - LOCATION 2
SN 050-0246

SCALE: _____ SHEET 2 OF 5 SHEETS STA. _____ TO STA. _____

F.A. RTE.	SECTION	COUNTY	TOTAL SHEETS	SHEET NO.
VAR.	D3 BRIDGE WASHING 2019-1	GRUNDY/LASALLE	30	13
		CONTRACT NO. 66K10		
		ILLINOIS	FED. AID PROJECT	