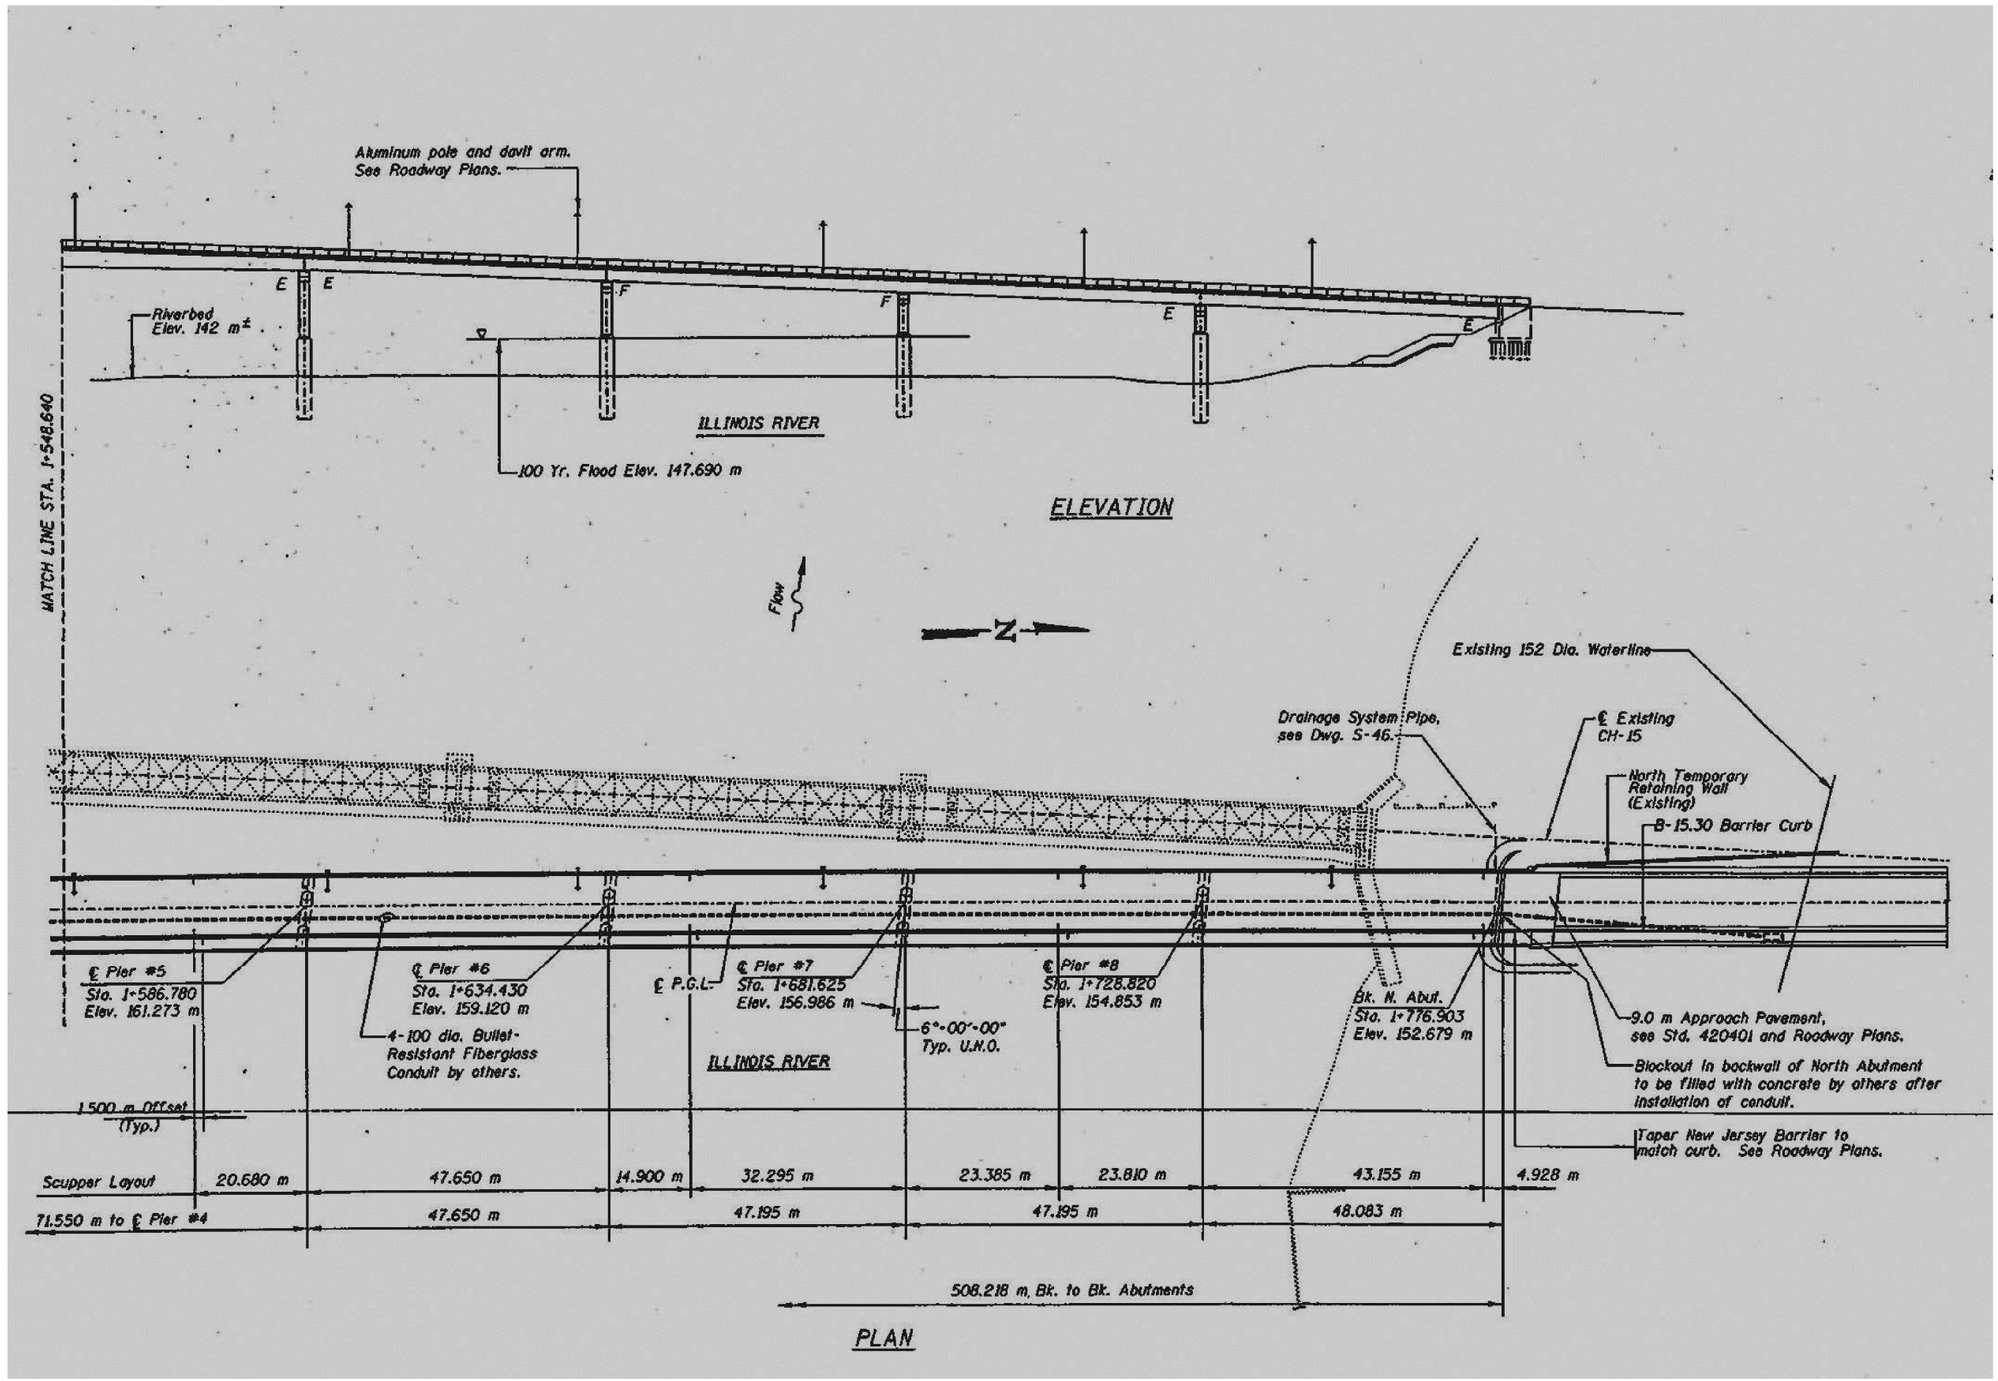

FOR INFORMATION ONLY

USER NAME = woodshankrl	DESIGNED - ECP	REVISED -	STATE OF ILLINOIS DEPARTMENT OF TRANSPORTATION
	DRAWN - ECP	REVISED -	
PLOT SCALE = 100.0000 ' / in.	CHECKED - RW	REVISED -	
PLOT DATE = 3/18/2019	DATE - 1/29/19	REVISED -	

EXISTING STRUCTURE DETAILS - LOCATION 3
SN 050-0219

SCALE: _____ SHEET 2 OF 3 SHEETS STA. _____ TO STA. _____

F.A. RTE.	SECTION	COUNTY	TOTAL SHEETS	SHEET NO.
VAR.	D3 BRIDGE WASHING 2019-1	GRUNDY/LASALLE	30	18
		CONTRACT NO. 66K10		
	ILLINOIS	FED. AID PROJECT		

MODEL: Default
FILE NAME: pw:\\ulbanroom.dot:dl\nafs-sqx:PWIDOT\Documents\IDOT Offices\District 3\Projects\D3666K10\CADData\66K10-details.dgn