PLOT DATE = $DATE$
FILE NAME = $FILEL$
PLOT SCALE = $SCALE$
USER NAME = $USER$

ORIGINAL SURVEY		BY	DATE
NOTE BOOK	SURVEYED		
	PLOTTED		
	TEMPLATE		
NO.	AREAS		
	AREAS CHECKED		

FINAL SURVEY		BY	DATE
NOTE BOOK	SURVEYED		
	PLOTTED		
	TEMPLATE		
NO.	AREAS		
	AREAS CHECKED		

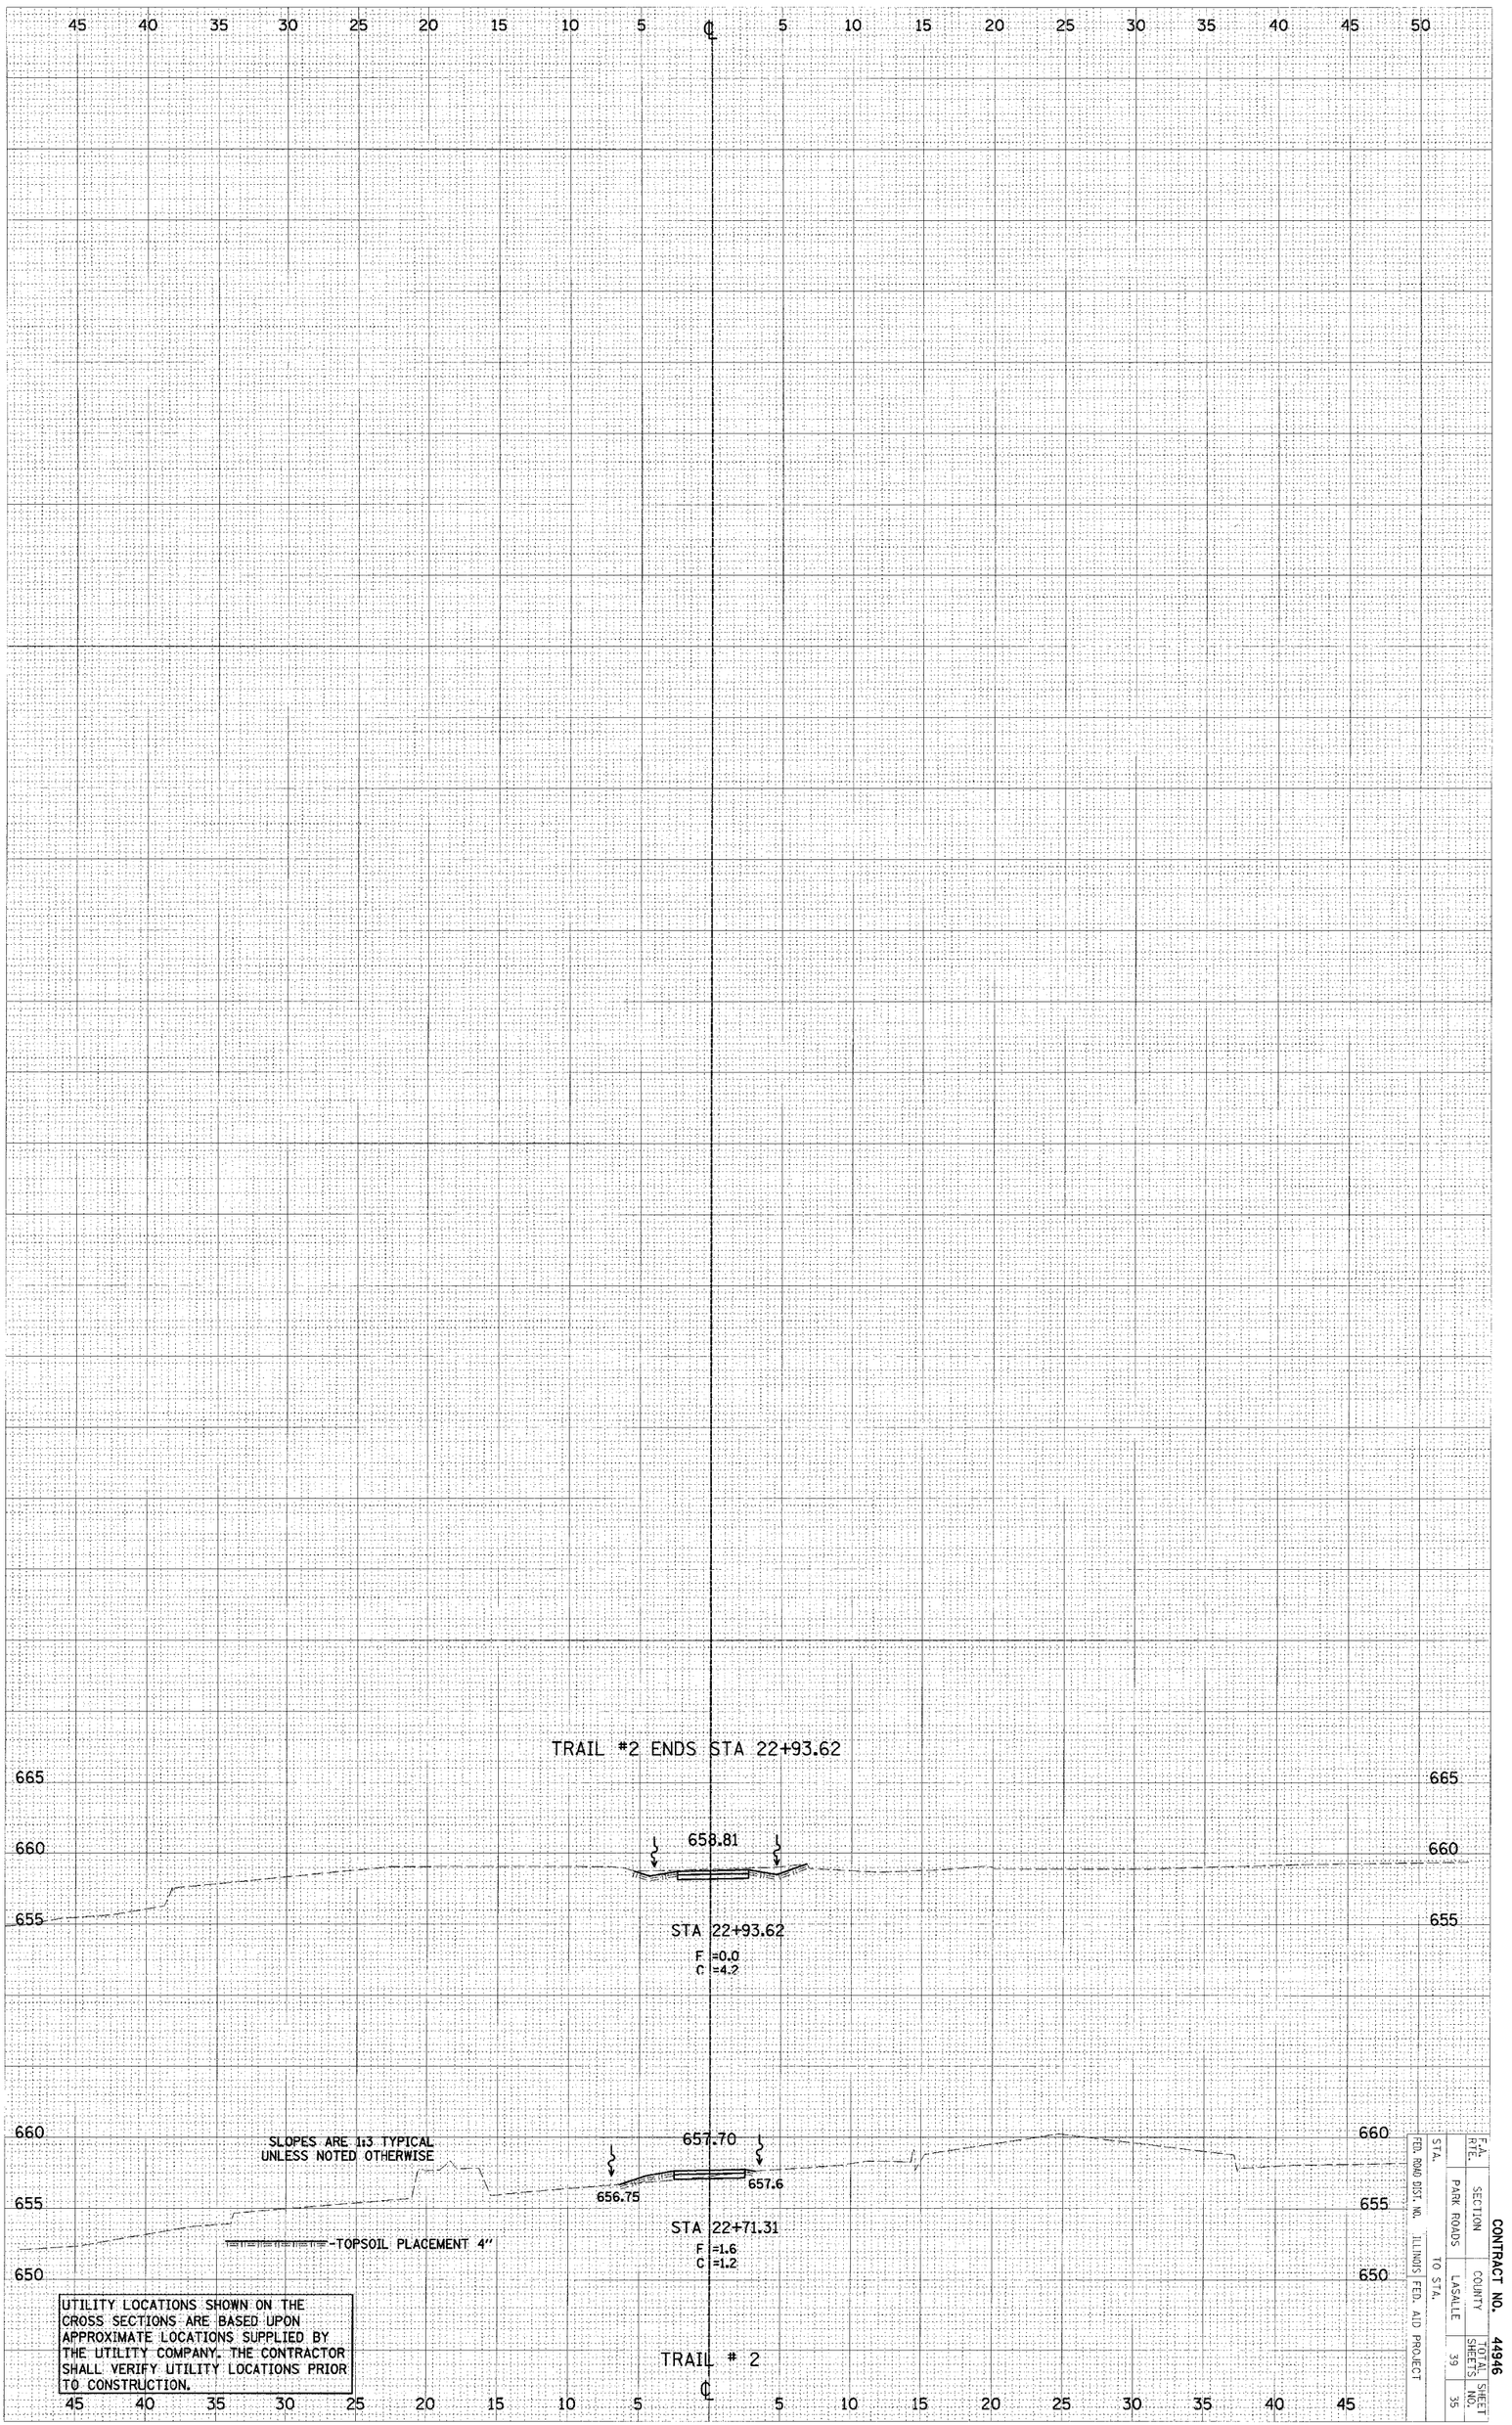

CONTRACT NO.	44946
F.A. RTE.	
SECTION	PARK ROADS
COUNTY	LASALLE
TOTAL SHEETS	39
SHEET NO.	35

FED. ROAD DIST. NO. STA. TO STA. ILLINOIS FED. AID PROJECT