CONTRACT NO. 60B46

F.A.I. RTE.	SECTION	COUNTY	TOTAL SHEETS	SHEET NO.
55	99 (1&2) WRS-2	WILL	228	55
STA.		TO STA.		
FED. ROAD DIST. NO.	ILLINOIS	FED. AID PROJECT		

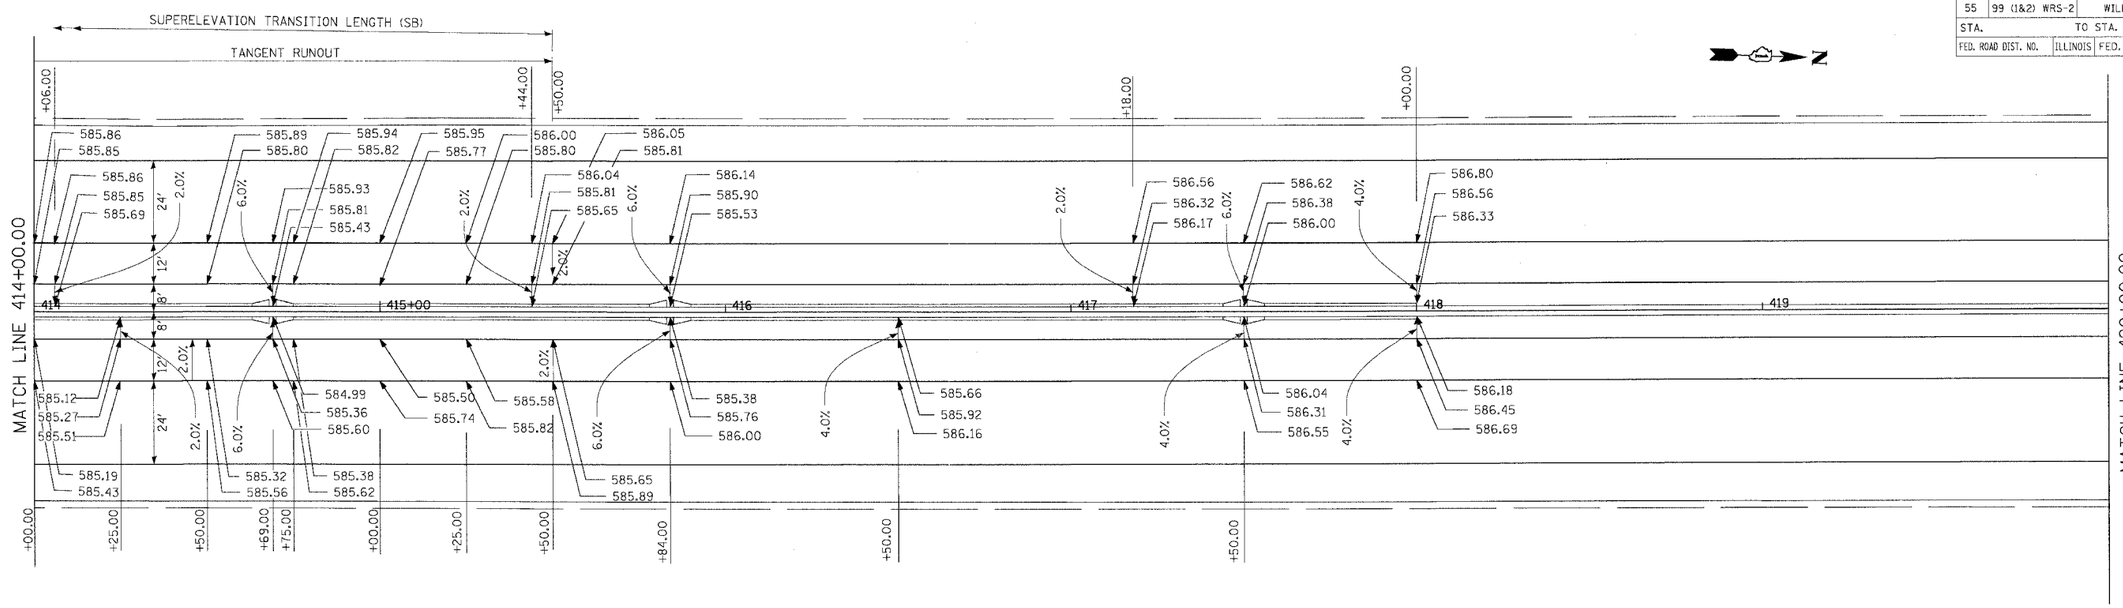

REVISIONS	
NAME	DATE

ILLINOIS DEPARTMENT OF TRANSPORTATION
FAI ROUTE 55 (BLACK ROAD TO U.S. 30)
WIDENING AND RESURFACING

PAVEMENT ELEVATION DETAILS
FAI 55
STA. 414+00.00 TO STA. 420+00.00

SCALE: 1"=20' DRAWN BY MRK

DATE 02/23/07 CHECKED BY DDH

TENG

TENG & ASSOCIATES, INC.
ENGINEERS/ARCHITECTS/PLANNERS
CHICAGO, ILLINOIS

PLOT DATE = $DATE$
FILE NAME = $FILEL$
PLOT SCALE = $SCALE$
USER NAME = $USER$

..\AL991A001.DGN,..\XX06104003.DGN,..\RW991A001.DGN,..\UT991A001.DGN,..\PL0514001.DGN,..\PD0514001.DGN,..\VL991A001.DGN,..\XX06104003.DGN,..\XX06104003.DGN,..\TW991A001.DGN,..\XX06104003.DGN
2-28-2007,18:44:03 CAMCIAAZ S:\DOCUMENT\BZ36158\CIVIL\DGN\PD0814075.SHT