CONTRACT NO. 60B46

F.A.I. RTE.	SECTION	COUNTY	TOTAL SHEETS	SHEET NO.
55	99 (1&2) WRS-2	WILL	228	62
STA.	TO STA.			
FED. ROAD DIST. NO.	ILLINOIS	FED. AID PROJECT		

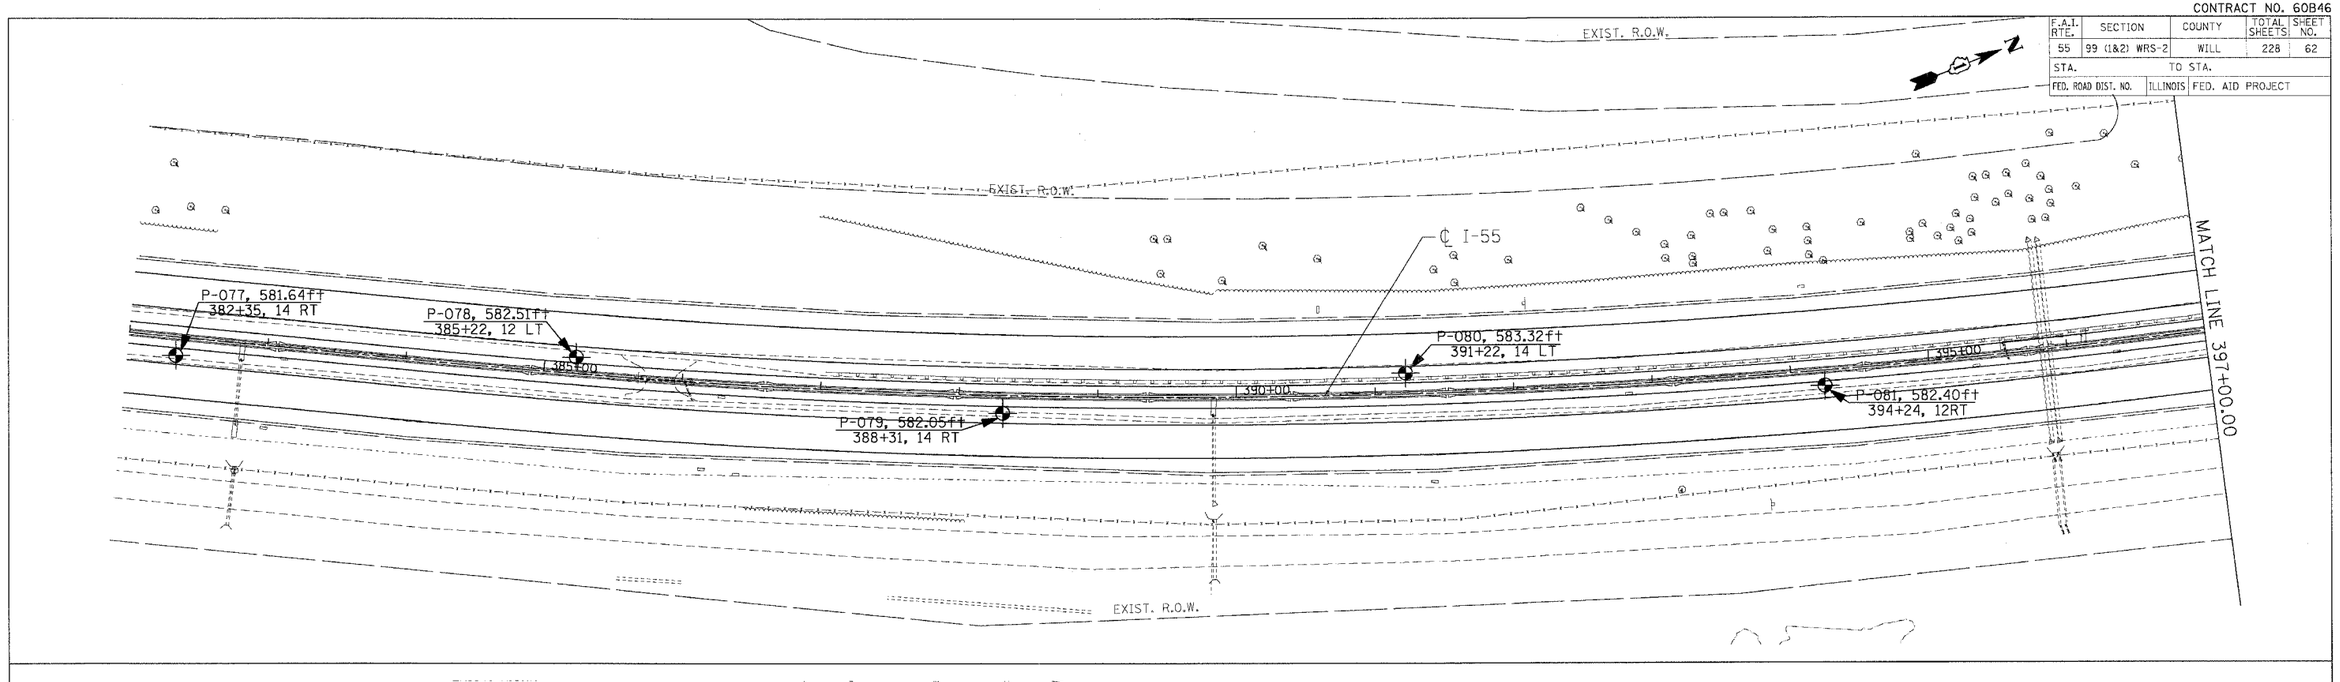

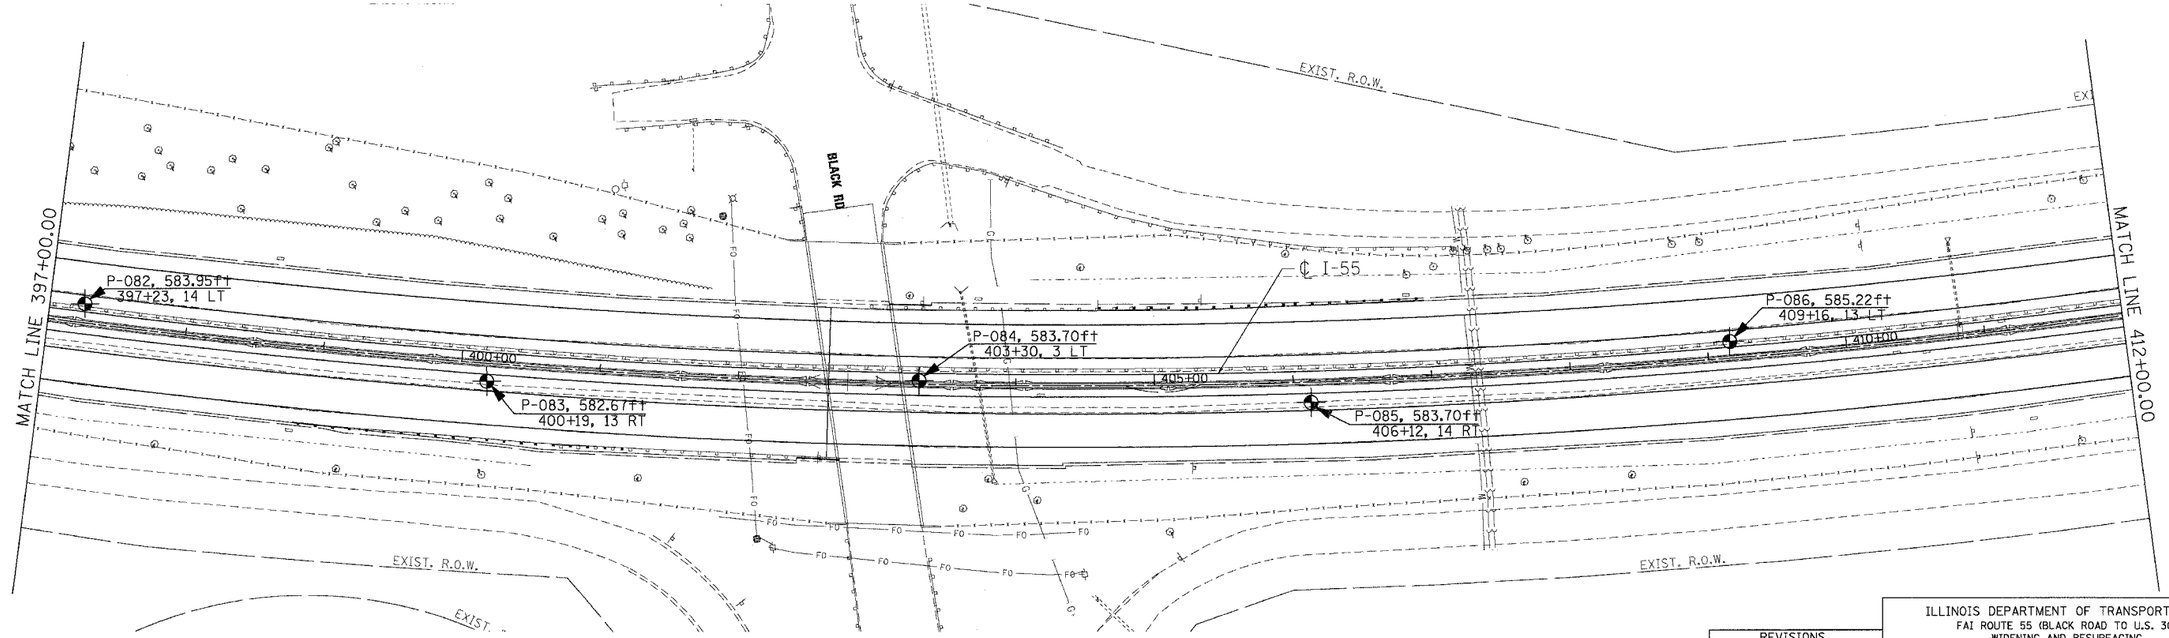

REVISIONS	
NAME	DATE

DRAWN BY: ED/AB CHECKED BY: LI 555-11-01

Wang Engineering, Inc. 1145 Main Street Lombard, IL 60148
Geo-Environmental Engineers 630-953-9928

CREATED BASED ON DRAWINGS PREPARED BY TENG AND ASSOCIATES, INC.

ILLINOIS DEPARTMENT OF TRANSPORTATION
FAI ROUTE 55 (BLACK ROAD TO U.S. 30)
WIDENING AND RESURFACING

SOIL BORING PLAN
FAI 55
STA. 402+65.07 TO STA. 412+00.00

SCALE: 1"=50' DRAWN BY MW
DATE 02/23/07 CHECKED BY DDH

TENG

TENG & ASSOCIATES, INC.
ENGINEERS/ARCHITECTS/PLANNERS
CHICAGO, ILLINOIS

PLOT DATE = $DATE$
FILE NAME = $FILEL$
PLOT SCALE = $SCALE$
USER NAME = $USER$

..\AL-9TIA001.DGN ..\XP99TA001.DGN ..\XP99TA001.DGN ..\UTP99TA001.DGN ..\PLOB1A001.DGN ..\VX005TA99B.DGN ..\VA-9TIA001.DGN ..\XP99TA001.DGN ..\Xp99TA001.DGN
2:28:22pm 7/16/2016 GAYCEL1AAZ S:\DOCUMENT\225132\CIVIL\DGN\55B61R001.SHT