CONTRACT NO. 60B46

F.A. RTE.	SECTION	COUNTY	TOTAL SHEETS	SHEET NO.
55	99 (1&2) WRS-2	WILL	228	69
STA.	TO STA.			
FED. ROAD DIST. NO.	ILLINOIS	FED. AID PROJECT		

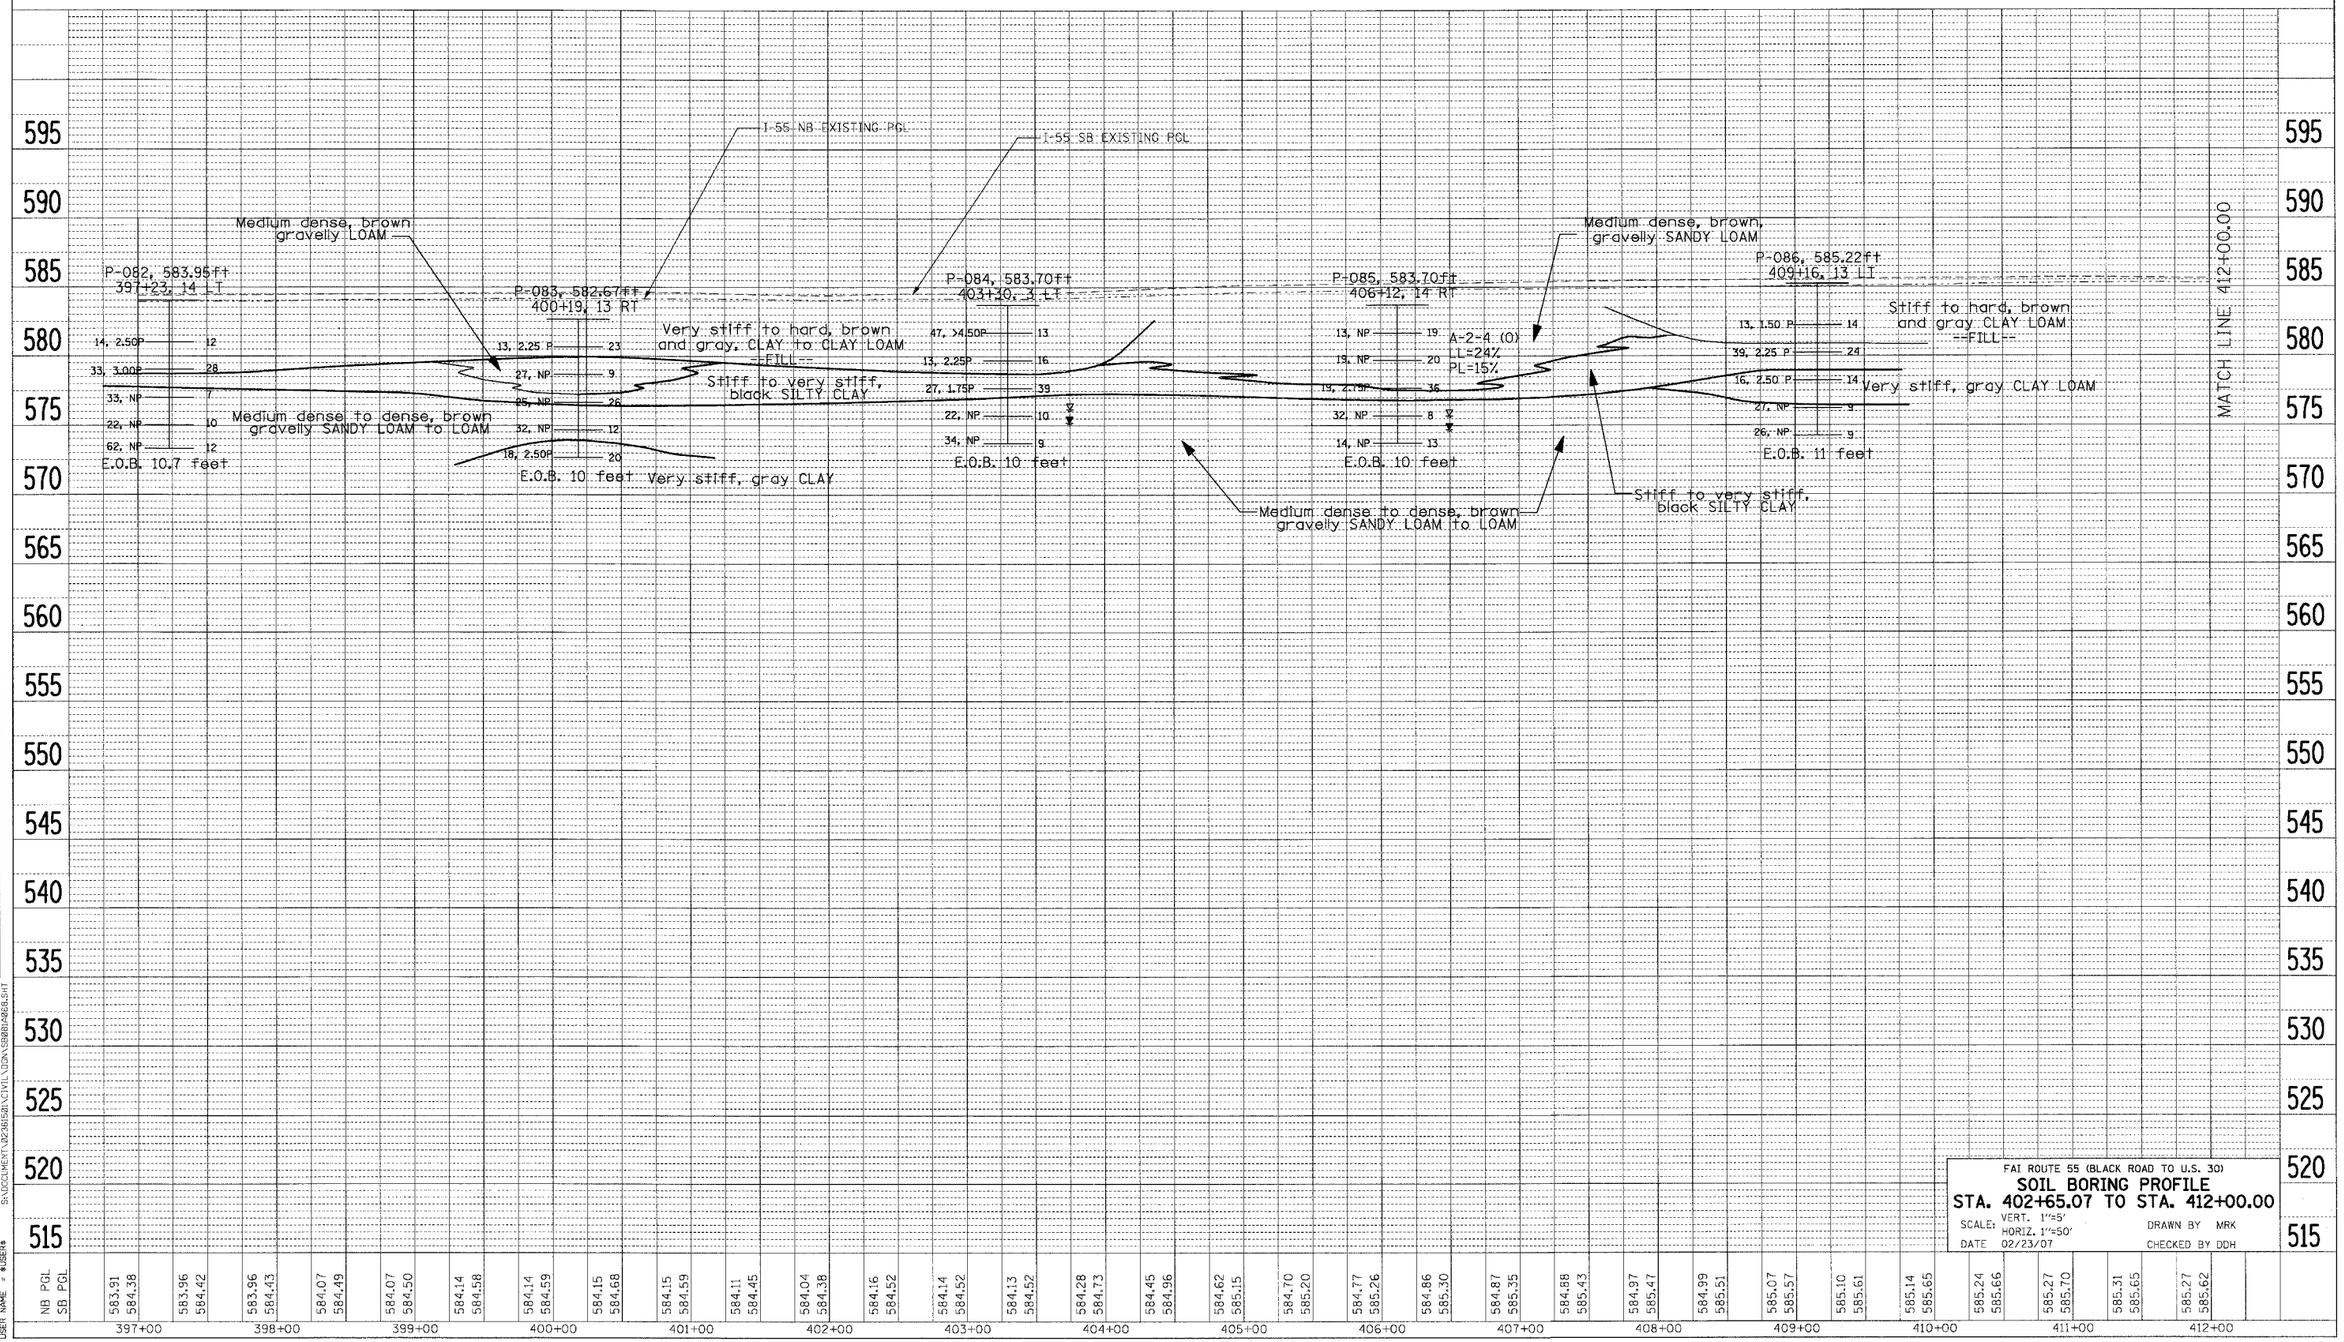

FAI ROUTE 55 (BLACK ROAD TO U.S. 30)

SOIL BORING PROFILE

STA. 402+65.07 TO STA. 412+00.00

SCALE: VERT. 1"=5'
HORIZ. 1"=50'

DRAWN BY MRK

DATE 02/23/07

CHECKED BY DDH

PROFILE | SURVEYED | PLOTTED | CHECKED | NOTE BOOK | NO. | BY | DATE

PLOT DATE = $DATE$
FILE NAME = $FILE$
PLOT SCALE = $SCALE$
USER NAME = $USER$

2-28-2007,18:47:03 GARCIAAZ
S:\DOCUMENT\02365201\CIVIL\DGN\S00B1A90B.SHT