CONTRACT NO. 60B46

F.A. RTE.	SECTION	COUNTY	TOTAL SHEETS	SHEET NO.
55	99 (1&2) WRS-2	WILL	228	79
STA.		TO STA.		
FED. ROAD DIST. NO.	ILLINOIS	FED. AID PROJECT		

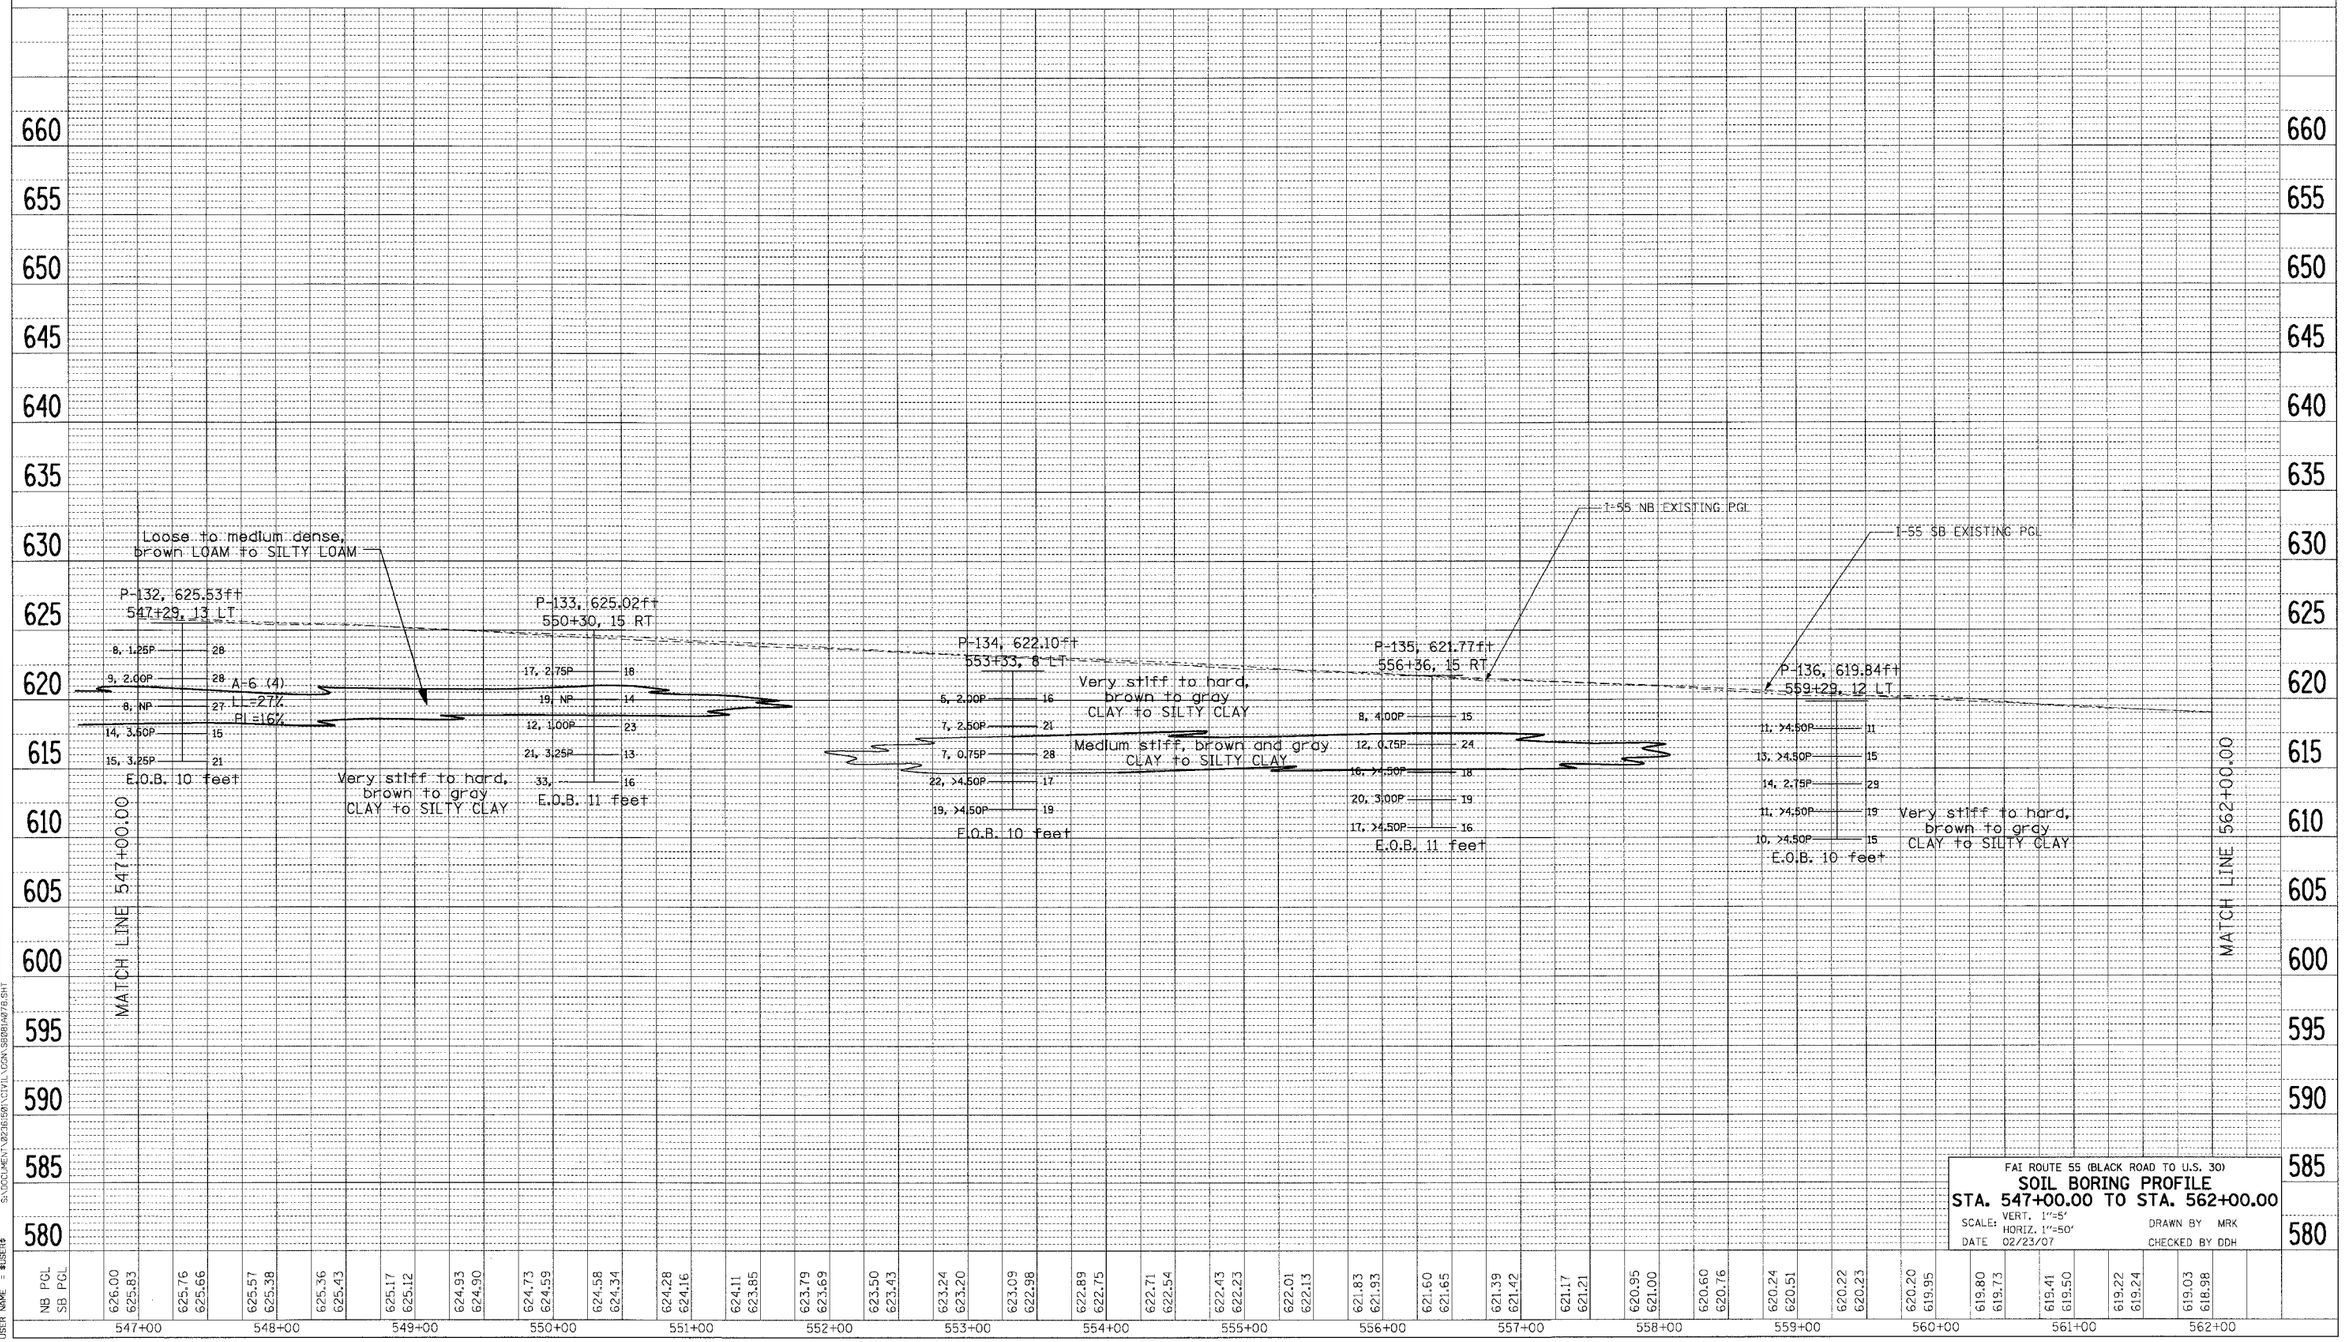

FAI ROUTE 55 (BLACK ROAD TO U.S. 30)

SOIL BORING PROFILE

STA. 547+00.00 TO STA. 562+00.00

SCALE: VERT. 1"=5' HORIZ. 1"=50'

DATE 02/23/07

DRAWN BY MRK

CHECKED BY DDH

PLOT DATE = $DATE$
FILE NAME = $FILEL$
PLOT SCALE = $SCALE$
USER NAME = $USER$

2-20-2007,18:48:27 GARCIAAZ
S:\DOCUMENT\02261501\CIVIL\CGN\SB0B1A078.SHT