CONTRACT NO. 60B46

F.A.I. RTE.	SECTION	COUNTY	TOTAL SHEETS	SHEET NO.
55	99 (1&2) WRS-2	WILL	228	96
STA.		TO STA.		
FED. ROAD DIST. NO.	ILLINOIS	FED. AID PROJECT		

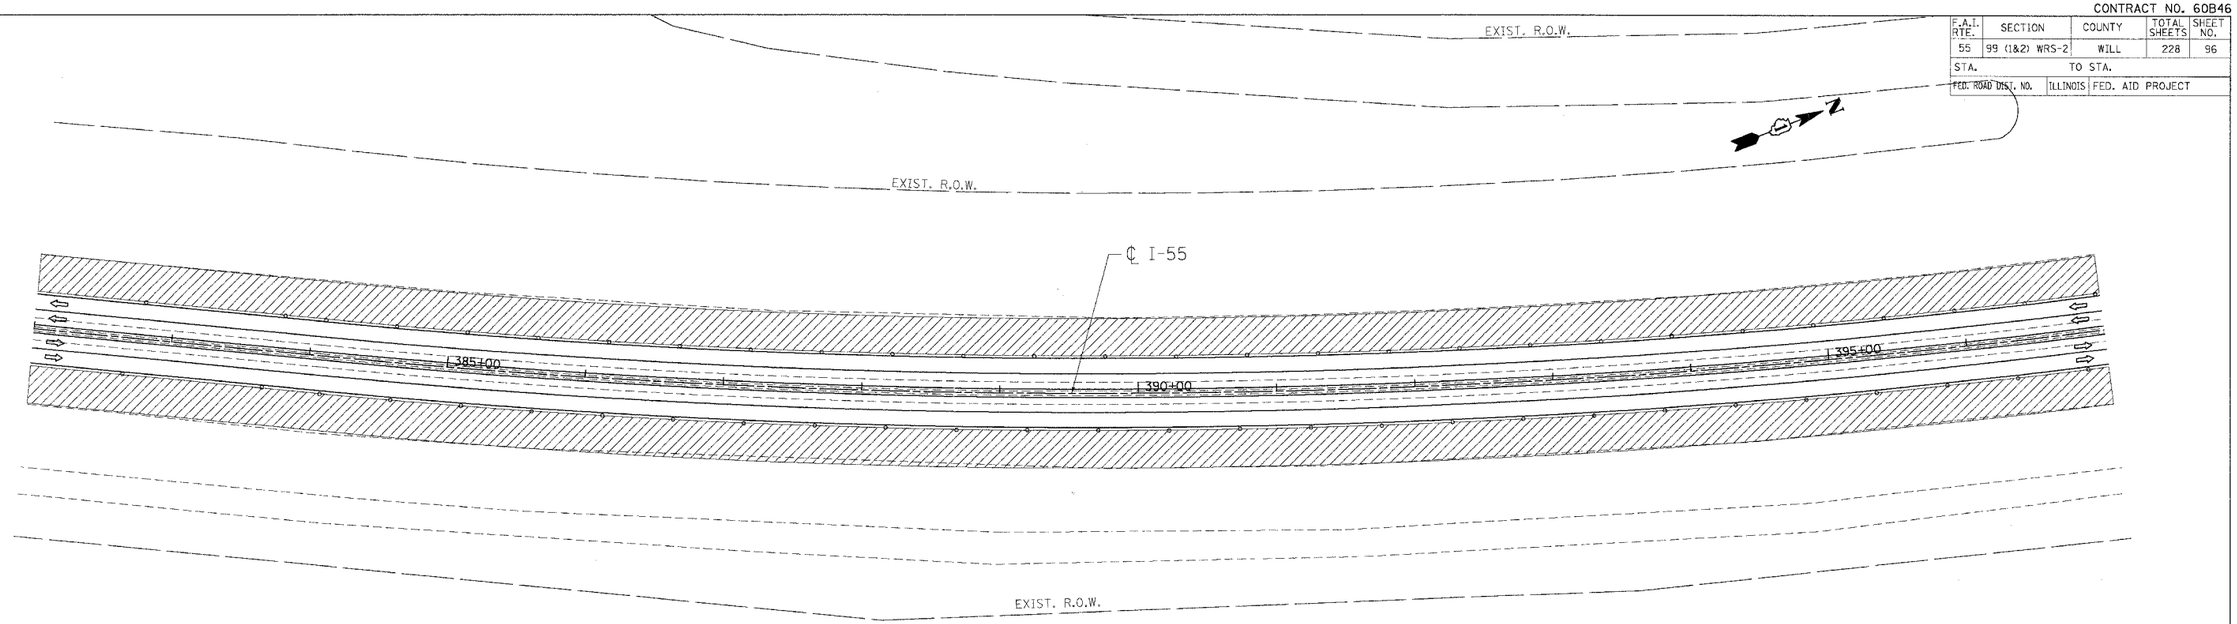

NOTE:

THE STAGING AND TRAFFIC CONTROL FOR THIS STAGE SHOWN ON THE PLANS NEAR THE PROJECT LIMIT WITH CONTRACT 62895 IS BASED ON THAT CONTRACT BEING IN STAGE II WHEN THIS CONTRACT IS IN STAGE II. ADJUSTMENTS TO THE STAGING AND TRAFFIC CONTROL SHOWN MAY BE REQUIRED. THE CONTRACTOR SHALL COORDINATE CONSTRUCTION STAGING AND TRAFFIC CONTROL WORK WITH ADJOINING OR OVERLAPPING CONTRACTS, INCLUDING DRUM AND/OR BARRICADE PLACEMENT NECESSARY TO PROVIDE A UNIFORM TRAFFIC PATTERN IN ACCORDANCE WITH THE STANDARDS AND DETAILS IN THE PLANS AND AS DIRECTED BY THE ENGINEER. THE COST OF ANY ADDITIONAL TRAFFIC CONTROL AND/OR TEMPORARY CONSTRUCTION ITEMS REQUIRED FOR SUCH COORDINATION WILL NOT BE PAID FOR SEPARATELY BUT SHALL BE INCLUDED IN THE CONTRACT UNIT PRICE FOR "TRAFFIC CONTROL AND PROTECTION (EXPRESSWAYS)."

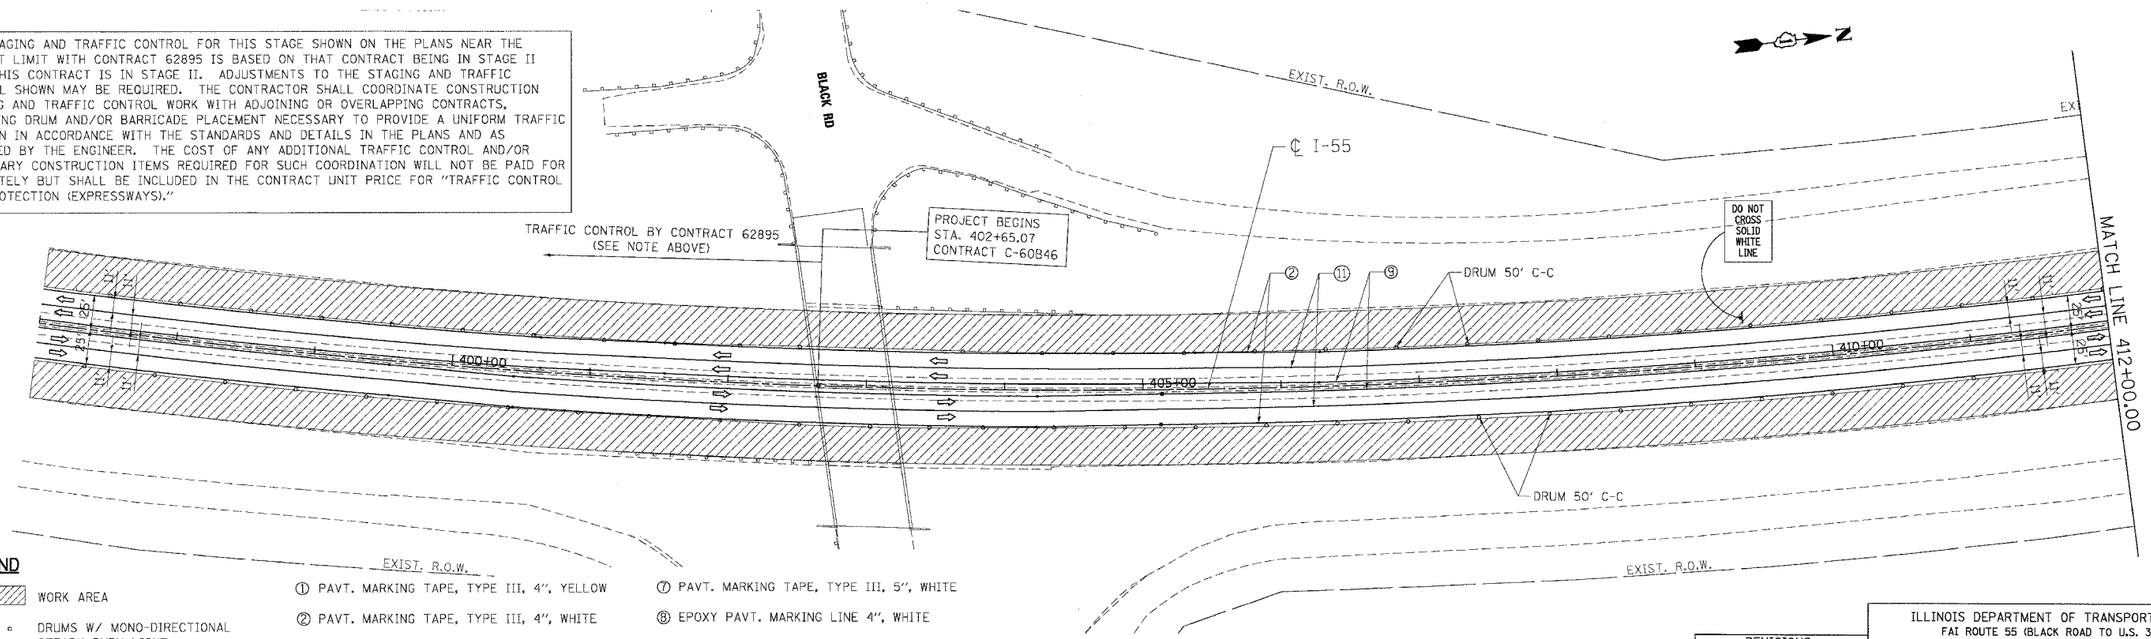

LEGEND

- WORK AREA
- DRUMS W/ MONO-DIRECTIONAL STEADY BURN LIGHT
- VERTICAL PANEL
- TEMPORARY CONC. BARRIER
- TRAFFIC FLOW
- BARRICADE, TYPE III WITH TWO FLASHING LIGHTS

① PAVT. MARKING TAPE, TYPE III, 4", YELLOW

② PAVT. MARKING TAPE, TYPE III, 4", WHITE

③ PAVT. MARKING TAPE, TYPE III, 5", WHITE (10' DASH 30' SKIP)

④ PAVT. MARKING TAPE, TYPE III, 4", WHITE (2' DASH 6' SKIP)

⑤ PAVT. MARKING TAPE, TYPE III, 8", WHITE

⑥ PAVT. MARKING TAPE, TYPE III, 12", WHITE

⑦ PAVT. MARKING TAPE, TYPE III, 5", WHITE

⑧ EPOXY PAVT. MARKING LINE 4", WHITE

⑨ EPOXY PAVT. MARKING LINE 4", YELLOW

⑩ EPOXY PAVT. MARKING LINE 5", WHITE (10" DASH 30' SKIP)

⑪ EPOXY PAVT. MARKING LINE 5", WHITE

REVISIONS	
NAME	DATE

ILLINOIS DEPARTMENT OF TRANSPORTATION
FAI ROUTE 55 (BLACK ROAD TO U.S. 30)
WIDENING AND RESURFACING

STAGING AND TRAFFIC CONTROL
FAI 55 - STAGE II
STA. 402+65.07 TO STA. 402+00.00

SCALE: 1"=50'
DATE 03/15/07

DRAWN BY AG
CHECKED BY DDH

TENG

TENG & ASSOCIATES, INC.
ENGINEERS/ARCHITECTS/PLANNERS
CHICAGO, ILLINOIS

PLOT DATE = $DATE$
FILE NAME = $FILEL$
PLOT SCALE = $SCALE$
USER NAME = $USER$

..\AL9194001.DGN, ..\VR60A0003.DGN, ..\RW59A001.DGN, ..\MT06A0001.DGN, ..\VR60A0001.DGN, ..\MT06A0002.DGN, ..\VR60A0002.DGN, ..\MT06A0003.DGN, ..\VR60A0003.DGN, ..\RW59A001.DGN, ..\MT06A0001.DGN, ..\VR60A0001.DGN, ..\MT06A0002.DGN, ..\VR60A0002.DGN, ..\MT06A0003.DGN, ..\VR60A0003.DGN
3-15-2007,12:00:50 GARCIAA2 S:\DOCUMENT\02361520\CIVIL\DGN\VT60A02M5.SHT