CONTRACT NO. 60B46

F.A.I. RTE.	SECTION	COUNTY	TOTAL SHEETS	SHEET NO.
55	99 (1&2) WRS-2	WILL	228	98
STA.	TO STA.			
FED. ROAD DIST. NO.	ILLINOIS	FED. AID PROJECT		

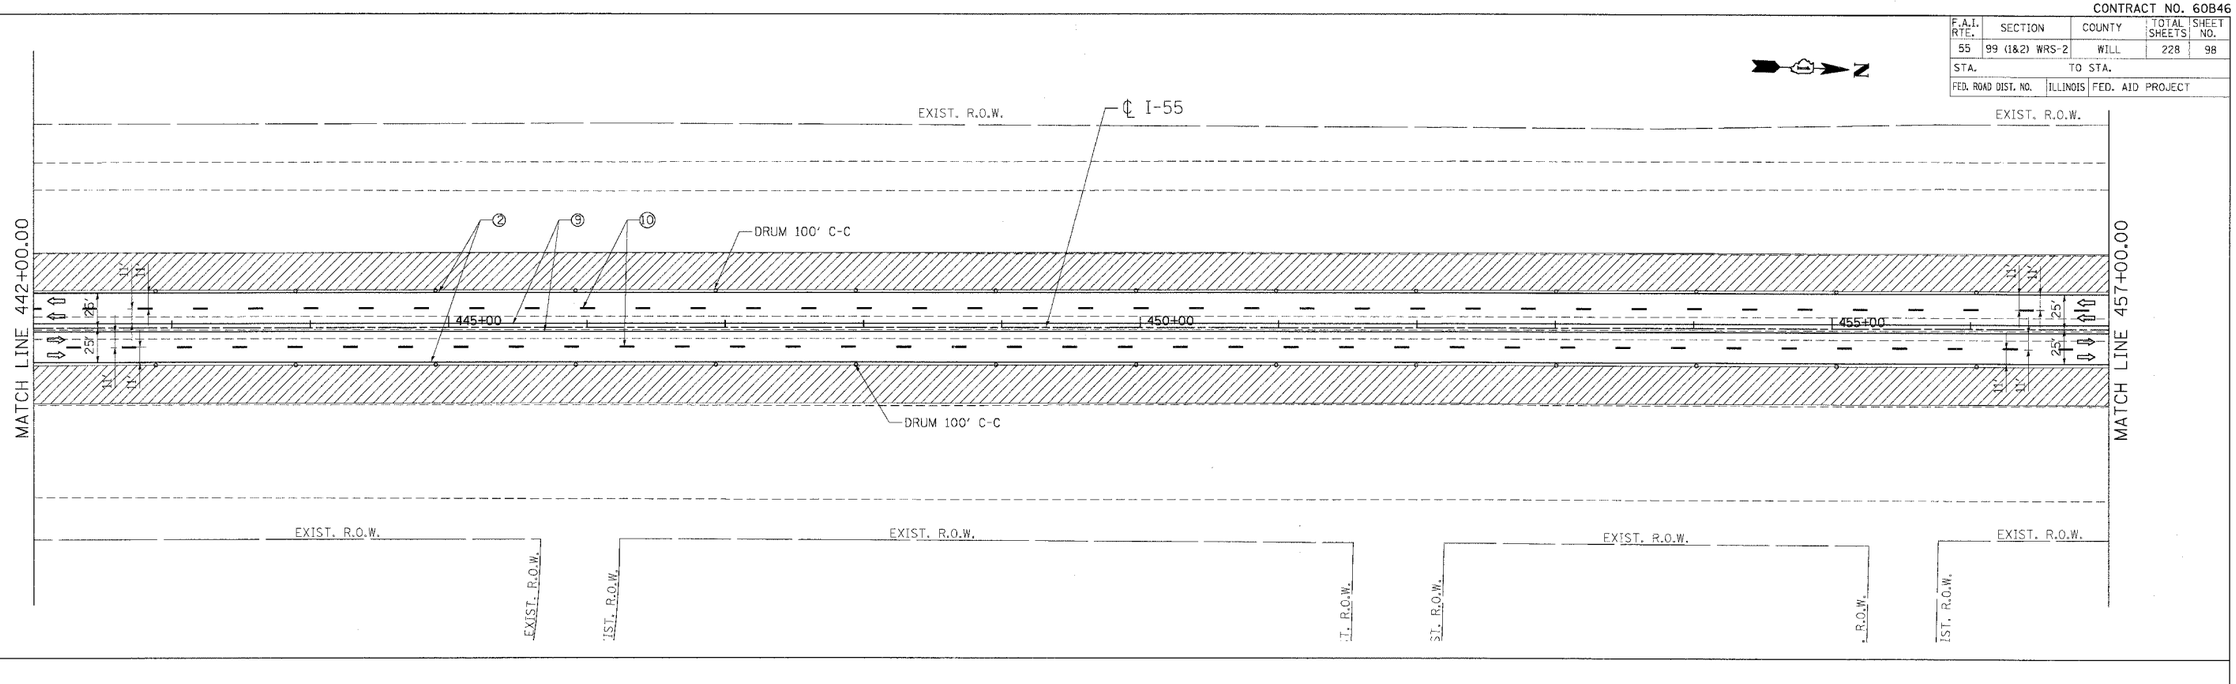

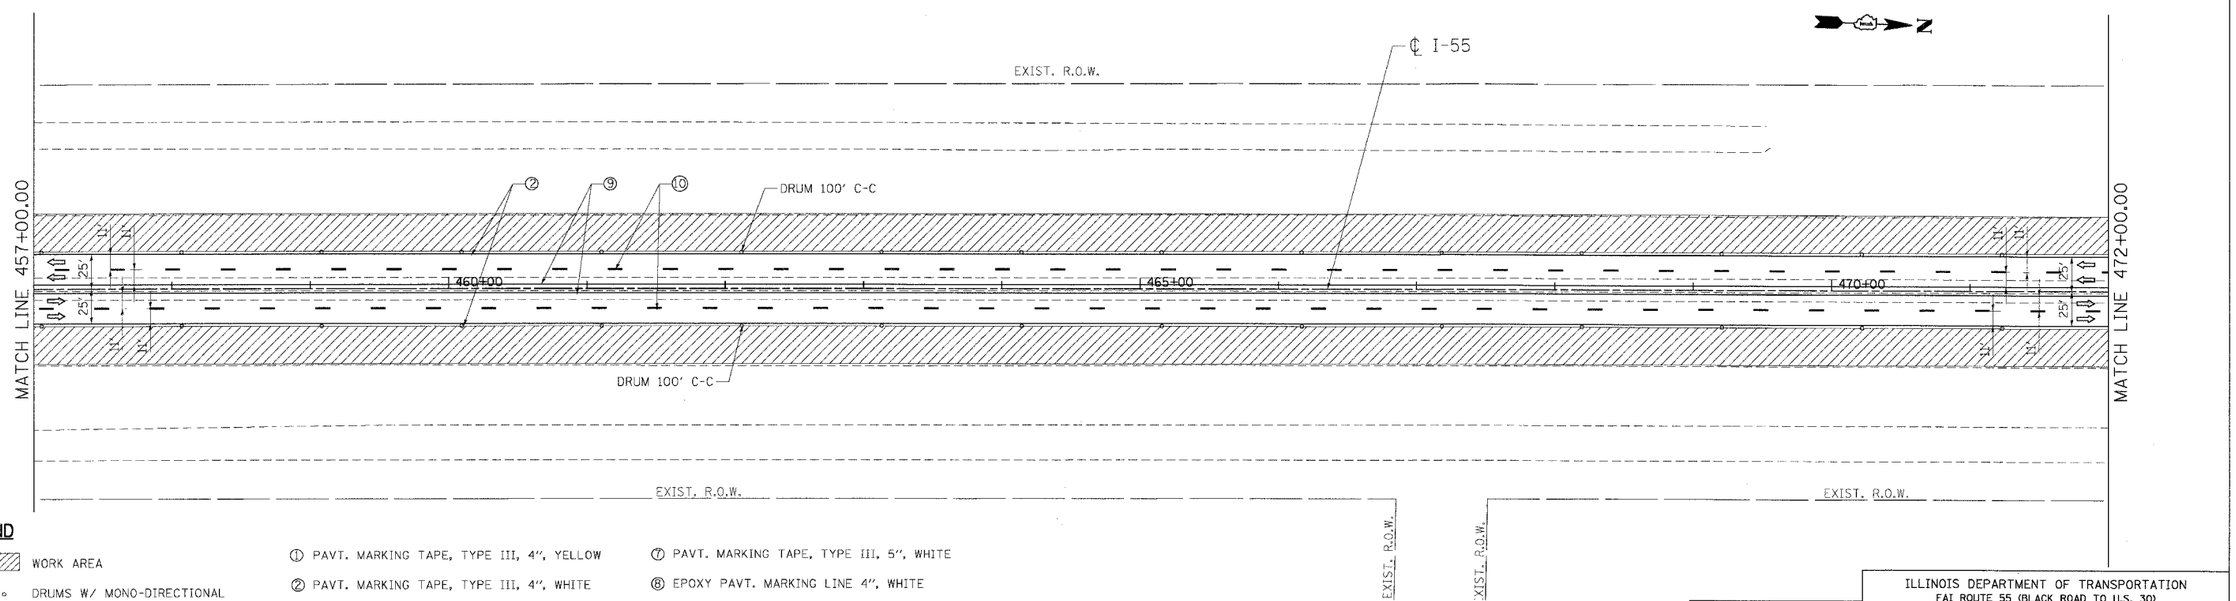

LEGEND

- WORK AREA
- DRUMS W/ MONO-DIRECTIONAL STEADY BURN LIGHT
- VERTICAL PANEL
- TEMPORARY CONC. BARRIER
- TRAFFIC FLOW
- BARRICADE, TYPE III WITH TWO FLASHING LIGHTS

① PAVT. MARKING TAPE, TYPE III, 4", YELLOW
② PAVT. MARKING TAPE, TYPE III, 4", WHITE
③ PAVT. MARKING TAPE, TYPE III, 5", WHITE (10' DASH 30' SKIP)
④ PAVT. MARKING TAPE, TYPE III, 4", WHITE (2' DASH 6' SKIP)
⑤ PAVT. MARKING TAPE, TYPE III, 8", WHITE
⑥ PAVT. MARKING TAPE, TYPE III, 12", WHITE
⑦ PAVT. MARKING TAPE, TYPE III, 5", WHITE
⑧ EPOXY PAVT. MARKING LINE 4", WHITE
⑨ EPOXY PAVT. MARKING LINE 4", YELLOW
⑩ EPOXY PAVT. MARKING LINE 5", WHITE (10" DASH 30' SKIP)
⑪ EPOXY PAVT. MARKING LINE 5", WHITE

REVISIONS	
NAME	DATE

ILLINOIS DEPARTMENT OF TRANSPORTATION
FAI ROUTE 55 (BLACK ROAD TO U.S. 30)
WIDENING AND RESURFACING

STAGING AND TRAFFIC CONTROL FAI 55 - STAGE II STA. 442+00.00 TO STA. 472+00.00

SCALE: 1"=50'
DRAWN BY AG
DATE 03/15/07
CHECKED BY DDH

TENG
TENG & ASSOCIATES, INC.
ENGINEERS/ARCHITECTS/PLANNERS
CHICAGO, ILLINOIS

PLOT DATE = $DATE$
FILE NAME = $FILE$
PLOT SCALE = $SCALE$
USER NAME = $USER$

..\VL-991A01.DGN ..\XR851A03.DGN ..\XR851A03.DGN ..\VR991A01.DGN ..\MT061A00.DGN ..\MT061A01.DGN ..\MT061A02.DGN ..\VL-991A01.DGN ..\VR991A01.DGN ..\MT061A01.DGN ..\MT061A02.DGN ..\VL-991A01.DGN ..\XX085A01.DGN ..\XX085A03.DGN ..\XX085A05.DGN ..\VL-991A01.DGN ..\XR851A03.DGN ..\XR851A03.DGN ..\VR991A01.DGN ..\MT061A00.DGN ..\MT061A01.DGN ..\MT061A02.DGN ..\VL-991A01.DGN ..\VR991A01.DGN ..\MT061A01.DGN ..\MT061A02.DGN ..\VL-991A01.DGN ..\XX085A01.DGN ..\XX085A03.DGN ..\XX085A05.DGN
3-15-2007, 12:09:44 PM LAM:HAG/ S:\DOT\DHPT\082E1501\C1911_1\DGN\MT061A21.SHT