CONTRACT NO. 60B46

F.A.I. RTE.	SECTION	COUNTY	TOTAL SHEETS	SHEET NO.
55	99 (1&2) WRS-2	WILL	228	112
STA.		TO STA.		
FED. ROAD DIST. NO.	ILLINOIS	FED. AID PROJECT		

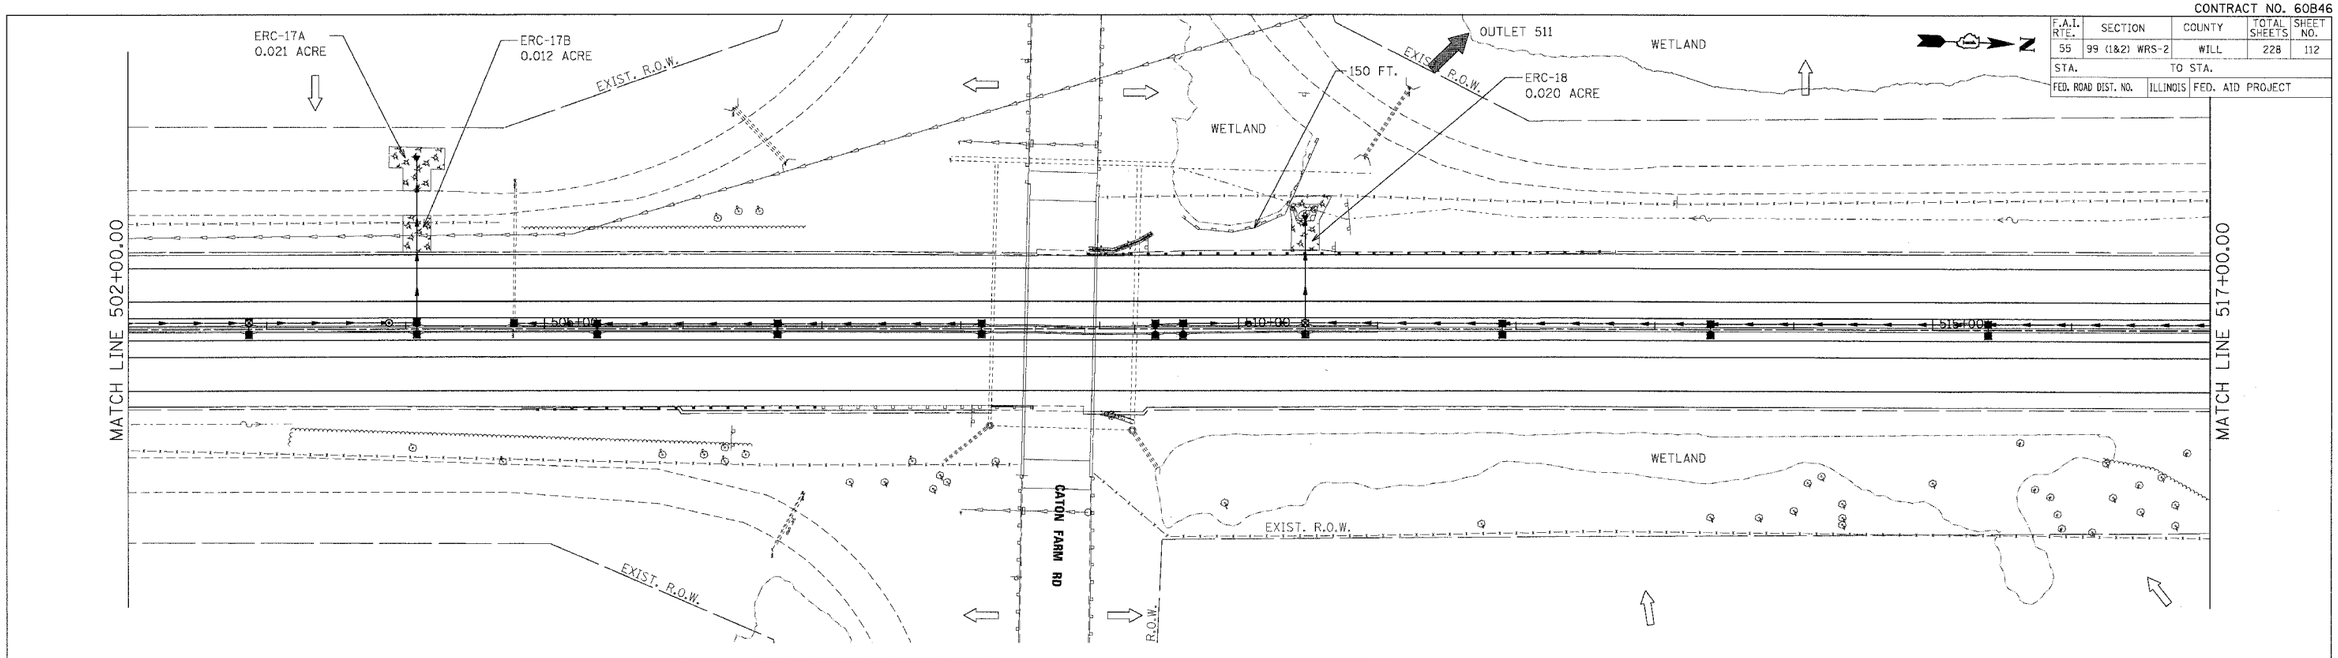

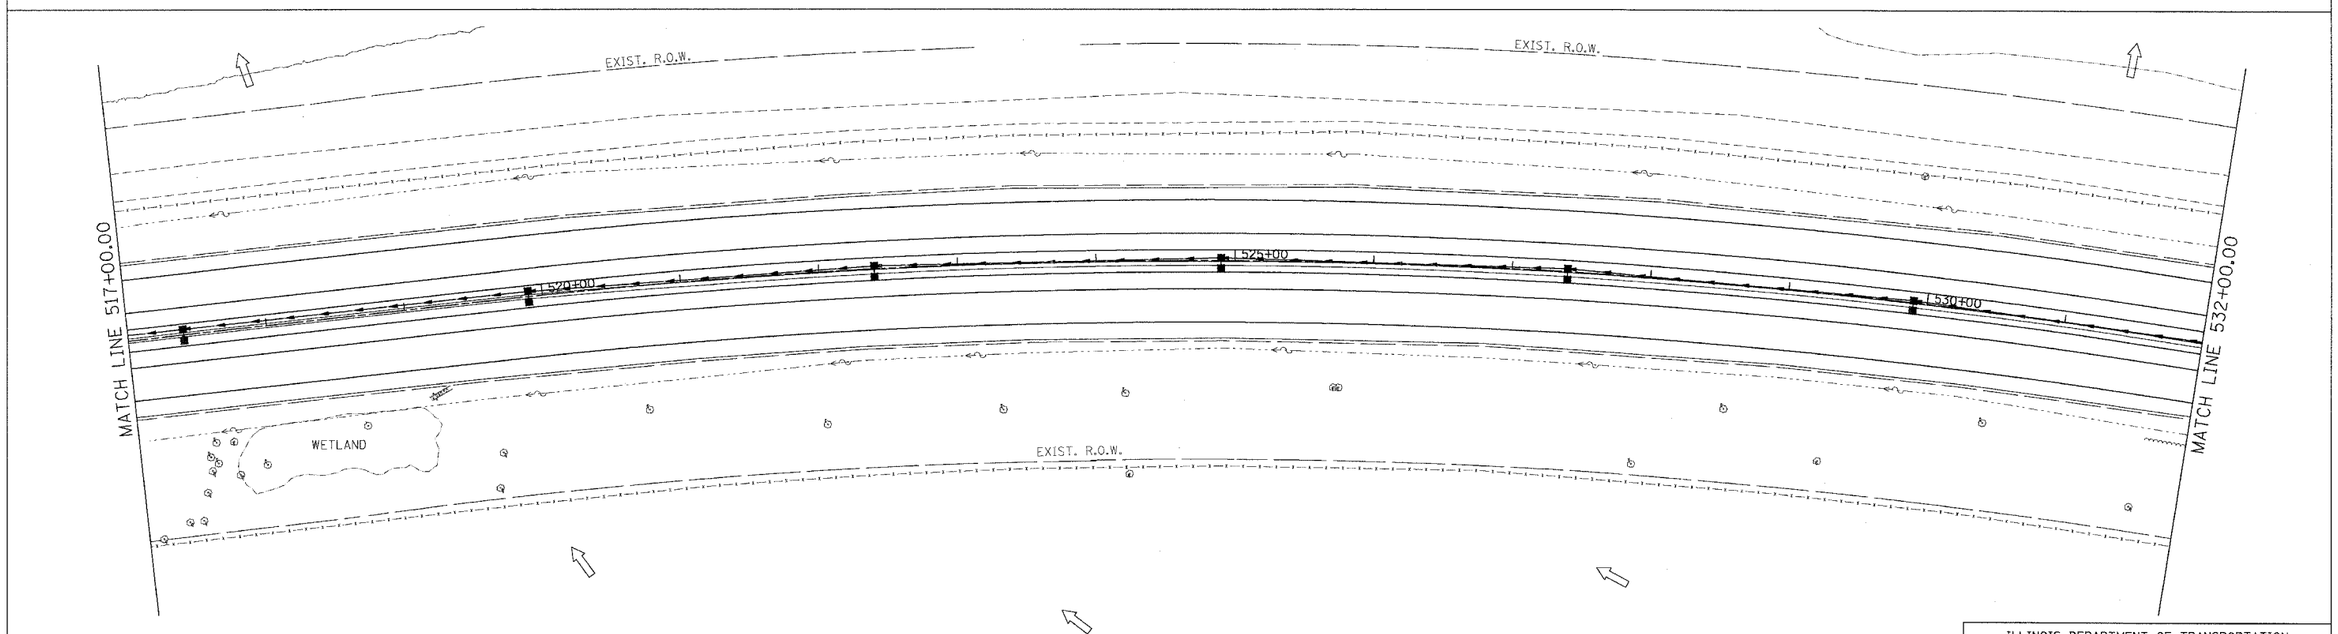

LEGEND

- INLET FILTERS
- TEMPORARY DITCH CHECK
- TEMPORARY EROSION CONTROL SEEDING AND MULCH METHOD 2
- RIPRAP CLASS A3 & A4
- TEMPORARY SILT FENCE
- OUTLET
- SHEET FLOW

NOTES:

1. FOR PERMANENT STRUCTURE, PERMANENT PIPE AND SEDIMENT CONTROL INLET FILTER, SEE DRAINAGE SCHEDULES, SHEETS 129 TO 133.

REVISIONS	
NAME	DATE

MORCOM, N.V., INC.
CONSULTING ENGINEERS
CHICAGO, ILLINOIS

ILLINOIS DEPARTMENT OF TRANSPORTATION
FAI ROUTE 55 (BLACK ROAD TO U.S. 30)
WIDENING AND RESURFACING

EROSION AND SEDIMENT CONTROL
FAI 55
STA. 502+00.00 TO STA. 532+00.00

SCALE: 1"=50'
DATE 03/15/07
DRAWN BY SN
CHECKED BY TKL

TENG
TENG & ASSOCIATES, INC.
ENGINEERS/ARCHITECTS/PLANNERS
CHICAGO, ILLINOIS

PLOT DATE = $DATE$
FILE NAME = $FILEL$
PLOT SCALE = $SCALE$
USER NAME = $USER$

$LS:$PTIAR01.DGN,$VARGS:HAR01.CFG,$VAPTIAR01.CFG,$VT301A001.DGN,$VT301A001.DGN,$PL001A001.DGN,$VT801A001.DGN,$VT801A002.DGN,$VT801A003.DGN,$VPM01HAR01.DGN,$EC001A001.DGN,$XX001A001.DGN,$XX001A002.DGN,$XX001A003.DGN
3-15-2007,12:14:47 CMS:1442 S:\DOCUMENT WORK\60B46\CTV\ILDOT\EC001A01.DGN