CONTRACT NO. 60B46

F.A.I. RTE.	SECTION	COUNTY	TOTAL SHEETS	SHEET NO.
55	99 (1&2) WRS-2	WILL	228	114
STA.		TO STA.		
FED. ROAD DIST. NO.	ILLINOIS	FED. AID PROJECT		

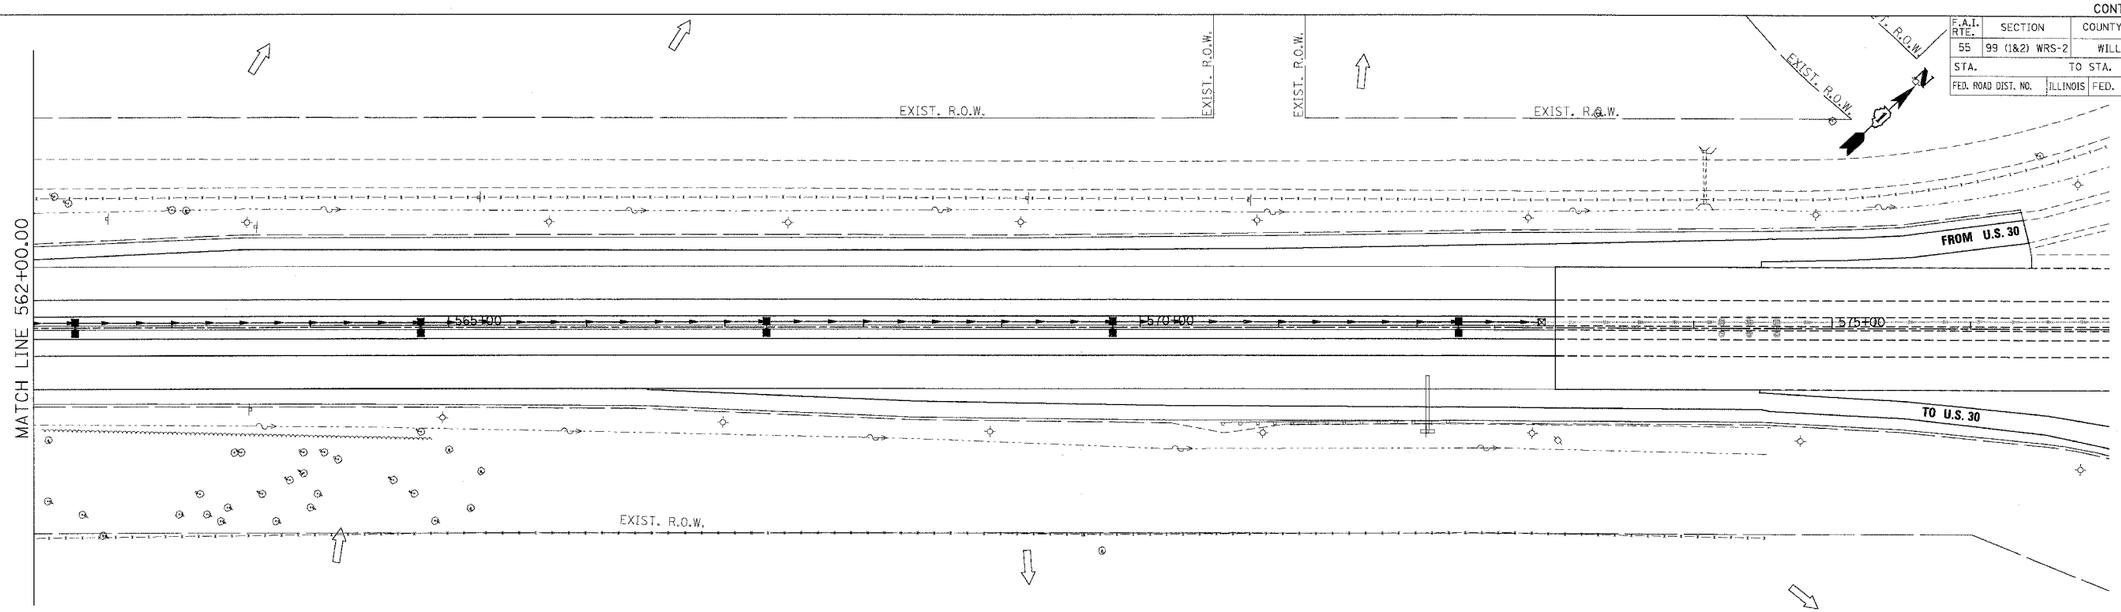

LEGEND

- INLET FILTERS
- TEMPORARY DITCH CHECK
- TEMPORARY EROSION CONTROL SEEDING AND MULCH METHOD 2
- RIPRAP CLASS A3 & A4
- TEMPORARY SILT FENCE

NOTES:

1. FOR PERMANENT STRUCTURE, PERMANENT PIPE SEDIMENT CONTROL INLET FILTER AND RIPRAP INFORMATION, SEE DRAINAGE SCHEDULES, SHEETS 129 TO 133.

- OUTLET
- SHEET FLOW

REVISIONS	
NAME	DATE

MORCOM, N.V., INC.
CONSULTING ENGINEERS
CHICAGO, ILLINOIS

ILLINOIS DEPARTMENT OF TRANSPORTATION
FAI ROUTE 55 (BLACK ROAD TO U.S. 30)
WIDENING AND RESURFACING

EROSION AND SEDIMENT CONTROL
FAI 55
STA. 562+00.00 TO STA. 592+00.00

SCALE: 1"=50'
DRAWN BY SN
DATE 03/15/07
CHECKED BY TKL

TENG
TENG & ASSOCIATES, INC.
ENGINEERS/ARCHITECTS/PLANNERS
CHICAGO, ILLINOIS

PLOT DATE = $DATE$
FILE NAME = $FILEL$
PLOT SCALE = $SCALE$
USER NAME = $USER$

..\VL-991A001.DGN, ..\VR0B1A003.DGN, ..\RW991A001.DGN, ..\MT001A001.DGN, ..\VL001A001.DGN, ..\VL001A001.DGN, ..\MT001A001.DGN, ..\MT001A002.DGN, ..\PM001A001.DGN, ..\EC001A001.DGN, ..\EC001A001.DGN, ..\VL001A001.DGN, ..\VL-991A001.DGN, ..\VR0B1A003.DGN, ..\RW991A001.DGN, ..\MT001A001.DGN, ..\VL001A001.DGN, ..\MT001A002.DGN, ..\PM001A001.DGN, ..\EC001A001.DGN, ..\EC001A001.DGN, ..\VL001A001.DGN
3-15-2007, 2:12:28 PM ORIGINAL S:\DOCUMENT\02381001\CIVIL\DGN\EC001A01.SHT