CONTRACT NO. 60B46

F.A.I. RTE.	SECTION	COUNTY	TOTAL SHEETS	SHEET NO.
55	99 (1&2) WRS-2	WILL	228	166
STA.	TO STA.			
FED. ROAD DIST. NO.	ILLINOIS	FED. AID PROJECT		

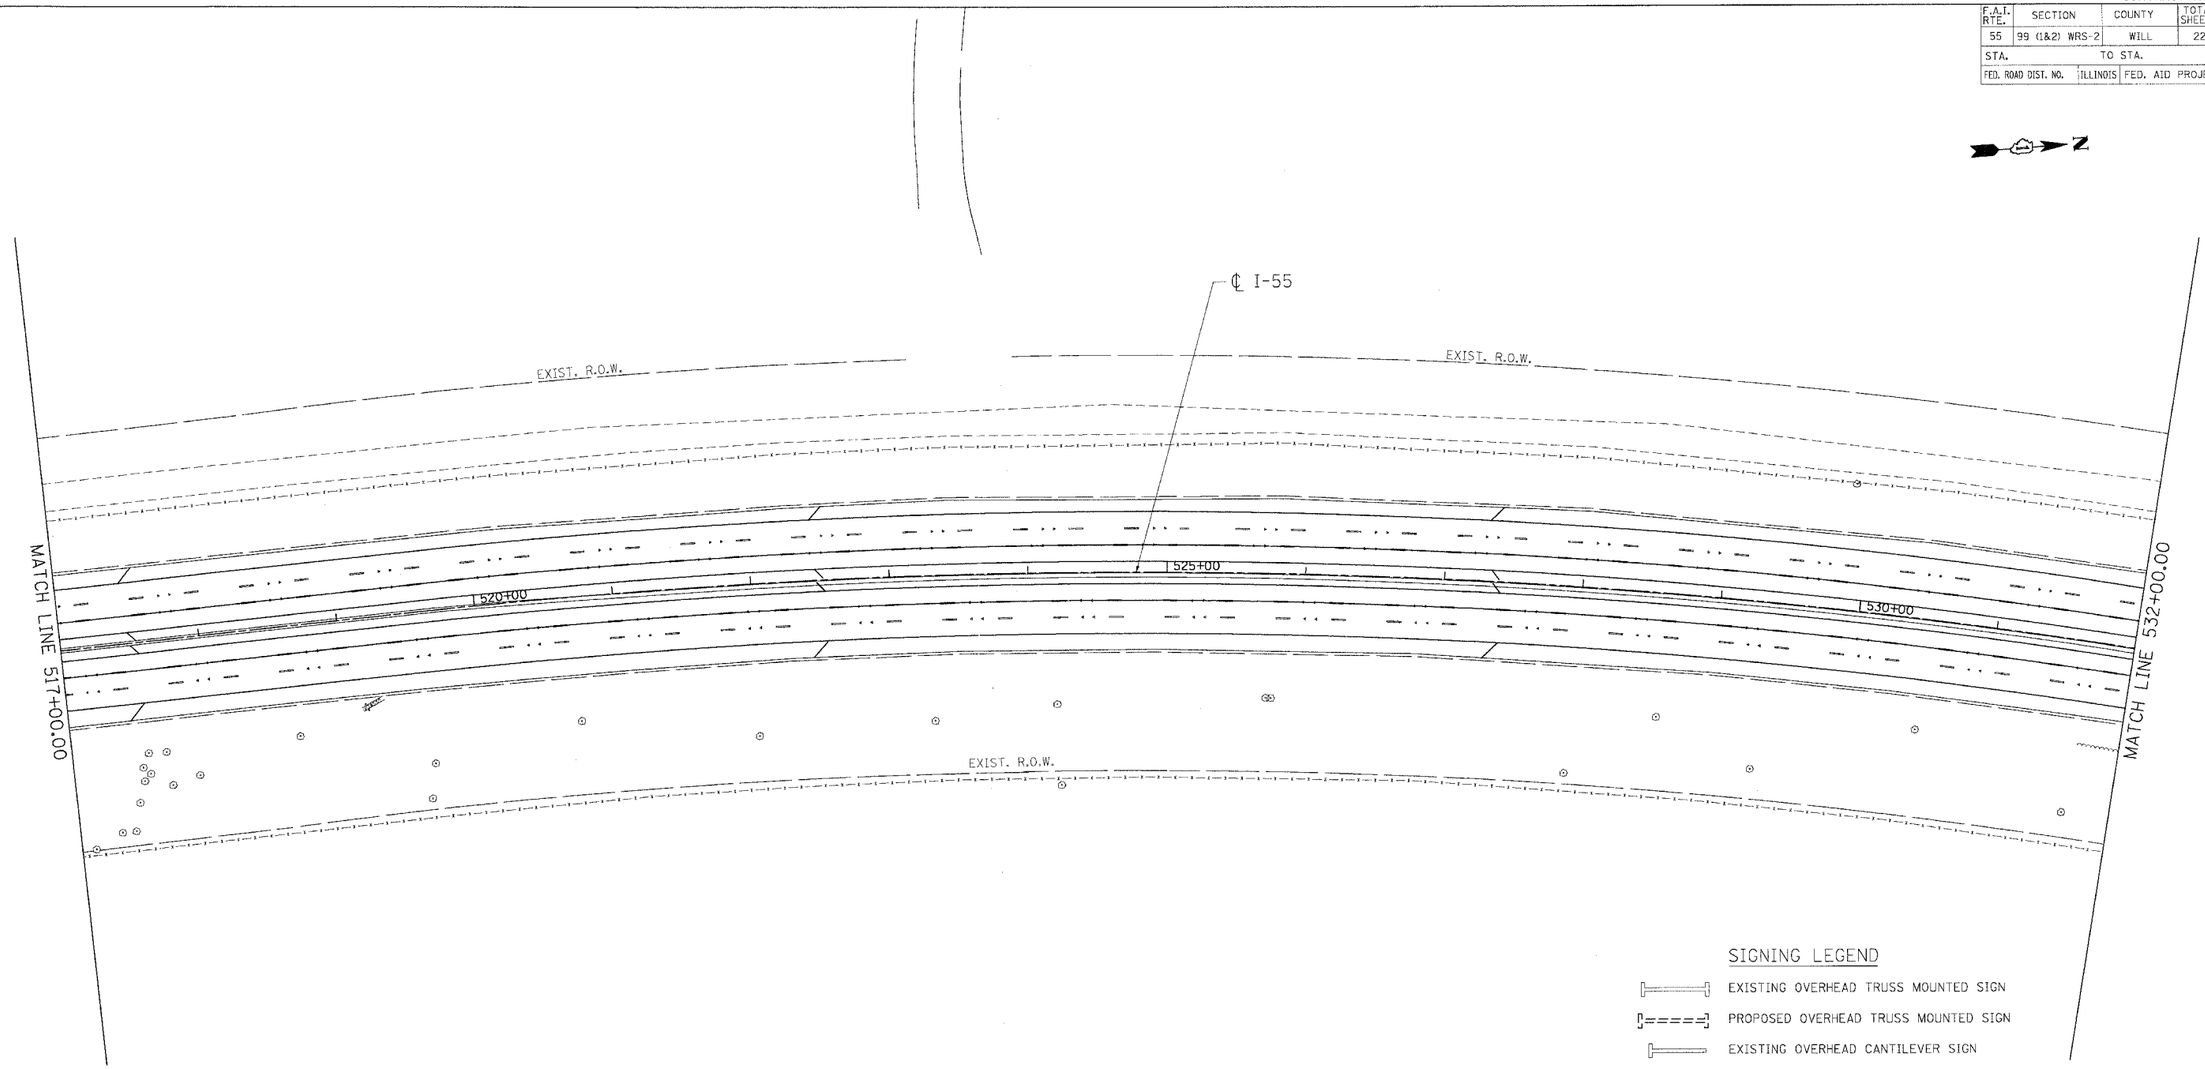

SIGNING LEGEND

- EXISTING OVERHEAD TRUSS MOUNTED SIGN
- PROPOSED OVERHEAD TRUSS MOUNTED SIGN
- EXISTING OVERHEAD CANTILEVER SIGN
- PROPOSED OVERHEAD CANTILEVER SIGN
- EXISTING GROUND MOUNTED SIGN (1 POSTS)
- EXISTING GROUND MOUNTED SIGN (2 POSTS)
- PROPOSED GROUND MOUNTED SIGN (2 POSTS)
- DMS — PROPOSED DYNAMIC MESSAGE SIGN

REVISIONS	
NAME	DATE

ILLINOIS DEPARTMENT OF TRANSPORTATION
FAI ROUTE 55 (BLACK ROAD TO U.S. 30)
WIDENING AND RESURFACING

SIGNING PLAN
FAI 55
STA. 517+00.00 TO STA. 532+00.00

SCALE: 1"=50' DRAWN BY MW
DATE 02/23/07 CHECKED BY DDH

TENG
TENG & ASSOCIATES, INC.
ENGINEERS/ARCHITECTS/PLANNERS
CHICAGO, ILLINOIS

PLOT DATE = $DATE$
FILE NAME = $FILE$
PLOT SCALE = $SCALE$
USER NAME = $USER$

..\AL99\A001.DGN, ..\RW99\A001.DGN, ..\XR06\A003.DGN, ..\PL06\A001.DGN, ..\PM06\A001.DGN, ..\S199\A001.DGN, ..\S108\A001.DGN, ..\VX06\AWR2.DGN, ..\VX06\AWR2.DGN
2-26-2007.11:01:59 GAMICIAN2 S:\DOCUMENT\02251101\CIVIL\DGN\S108SA026.SHT