CONTRACT NO. 60B46

F.A.I. RTE.	SECTION	COUNTY	TOTAL SHEETS	SHEET NO.
55	99 (1&2) WRS-2	WILL	228	168
STA.	TO STA.			
FED. ROAD DIST. NO.	ILLINOIS	FED. AID PROJECT		

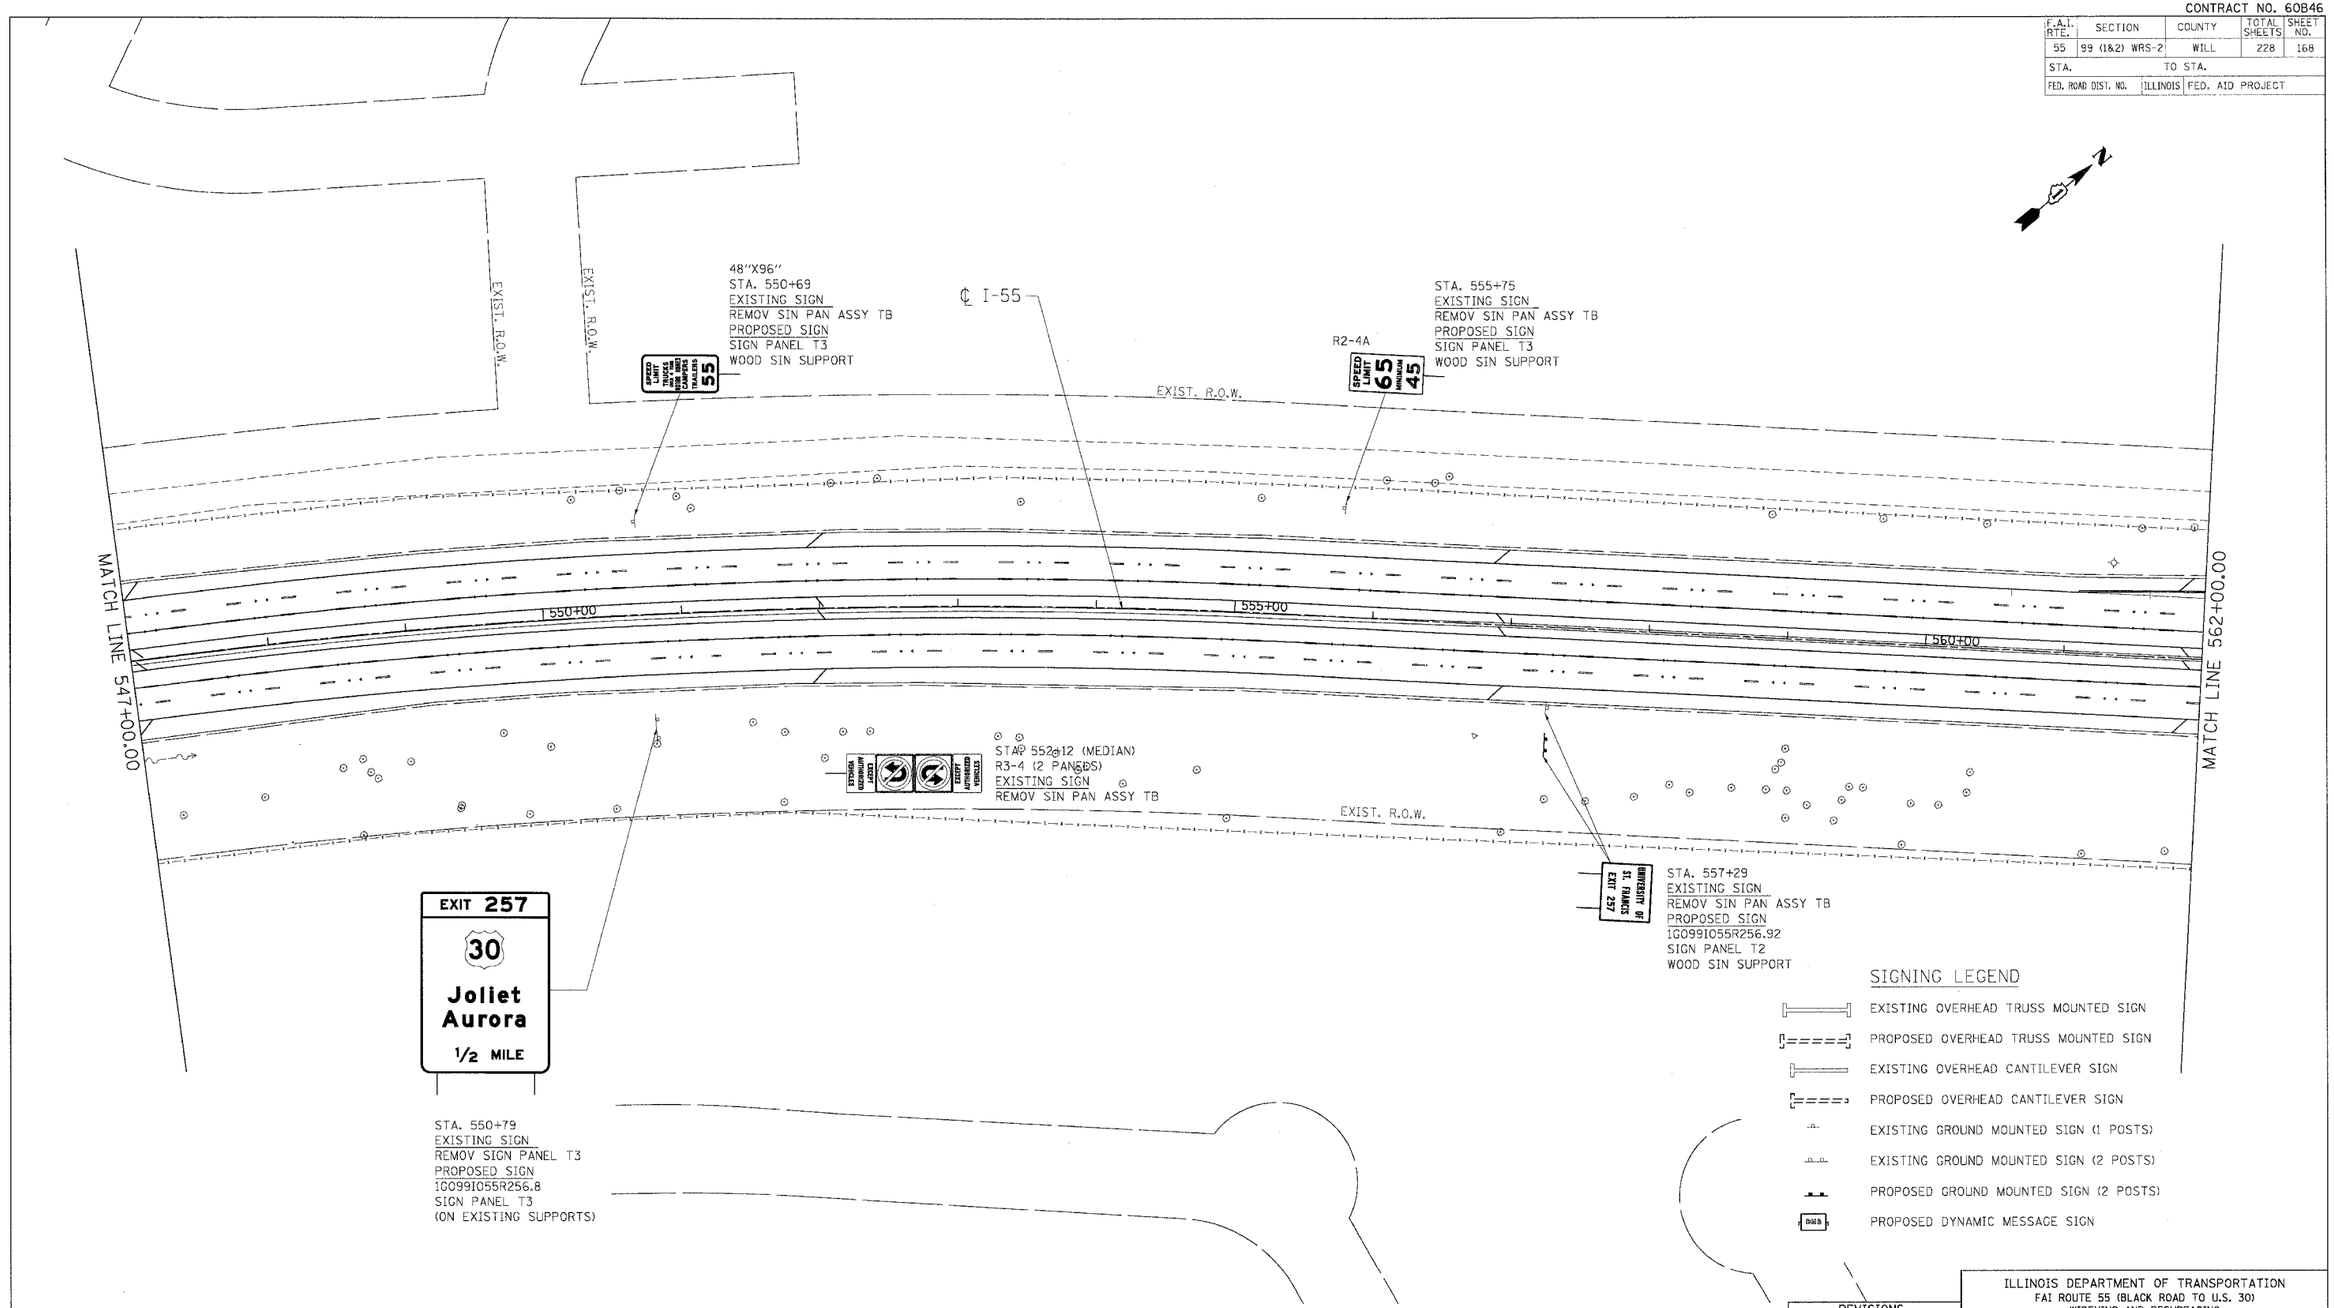

SIGNING LEGEND

- EXISTING OVERHEAD TRUSS MOUNTED SIGN
- PROPOSED OVERHEAD TRUSS MOUNTED SIGN
- EXISTING OVERHEAD CANTILEVER SIGN
- PROPOSED OVERHEAD CANTILEVER SIGN
- EXISTING GROUND MOUNTED SIGN (1 POSTS)
- EXISTING GROUND MOUNTED SIGN (2 POSTS)
- PROPOSED GROUND MOUNTED SIGN (2 POSTS)
- PROPOSED DYNAMIC MESSAGE SIGN

REVISIONS	
NAME	DATE

ILLINOIS DEPARTMENT OF TRANSPORTATION
FAI ROUTE 55 (BLACK ROAD TO U.S. 30)
WIDENING AND RESURFACING

SIGNING PLAN
FAI 55
STA. 547+00.00 TO STA. 562+00.00

SCALE: 1"=50'
DRAWN BY MW
DATE 02/23/07
CHECKED BY DDH

TENG & ASSOCIATES, INC.
ENGINEERS/ARCHITECTS/PLANNERS
CHICAGO, ILLINOIS

PLOT DATE = $DATE$
FILE NAME = $FILE$
PLOT SCALE = $SCALE$
USER NAME = $USER$

\\ALP91\R0\JOB\..\PW*91\R0\JOB\..\XX06UA\A02.DGN,..\P.06UA\B01.DGN,..\PM251\A02U.DGN,..\S19*UA01U.DGN,..\S1261A001.DGN,..\S2261A001.DGN,..\XX06UA\PE2.DGN
2-28-2007,1%:02:28 CARCIAAZ S:\DOCUMENT\02361001\CIVIL\3D\NS1081A028.SHT