CONTRACT NO. 60B65

F.A. RTE.	SECTION	COUNTY	TOTAL SHEETS	SHEET NO.
341	32-1VB-I-1	COOK	19	10
STA.	TO STA.			
FED. ROAD DIST. NO.	ILLINOIS	FED. AID PROJECT		

6 OF 7

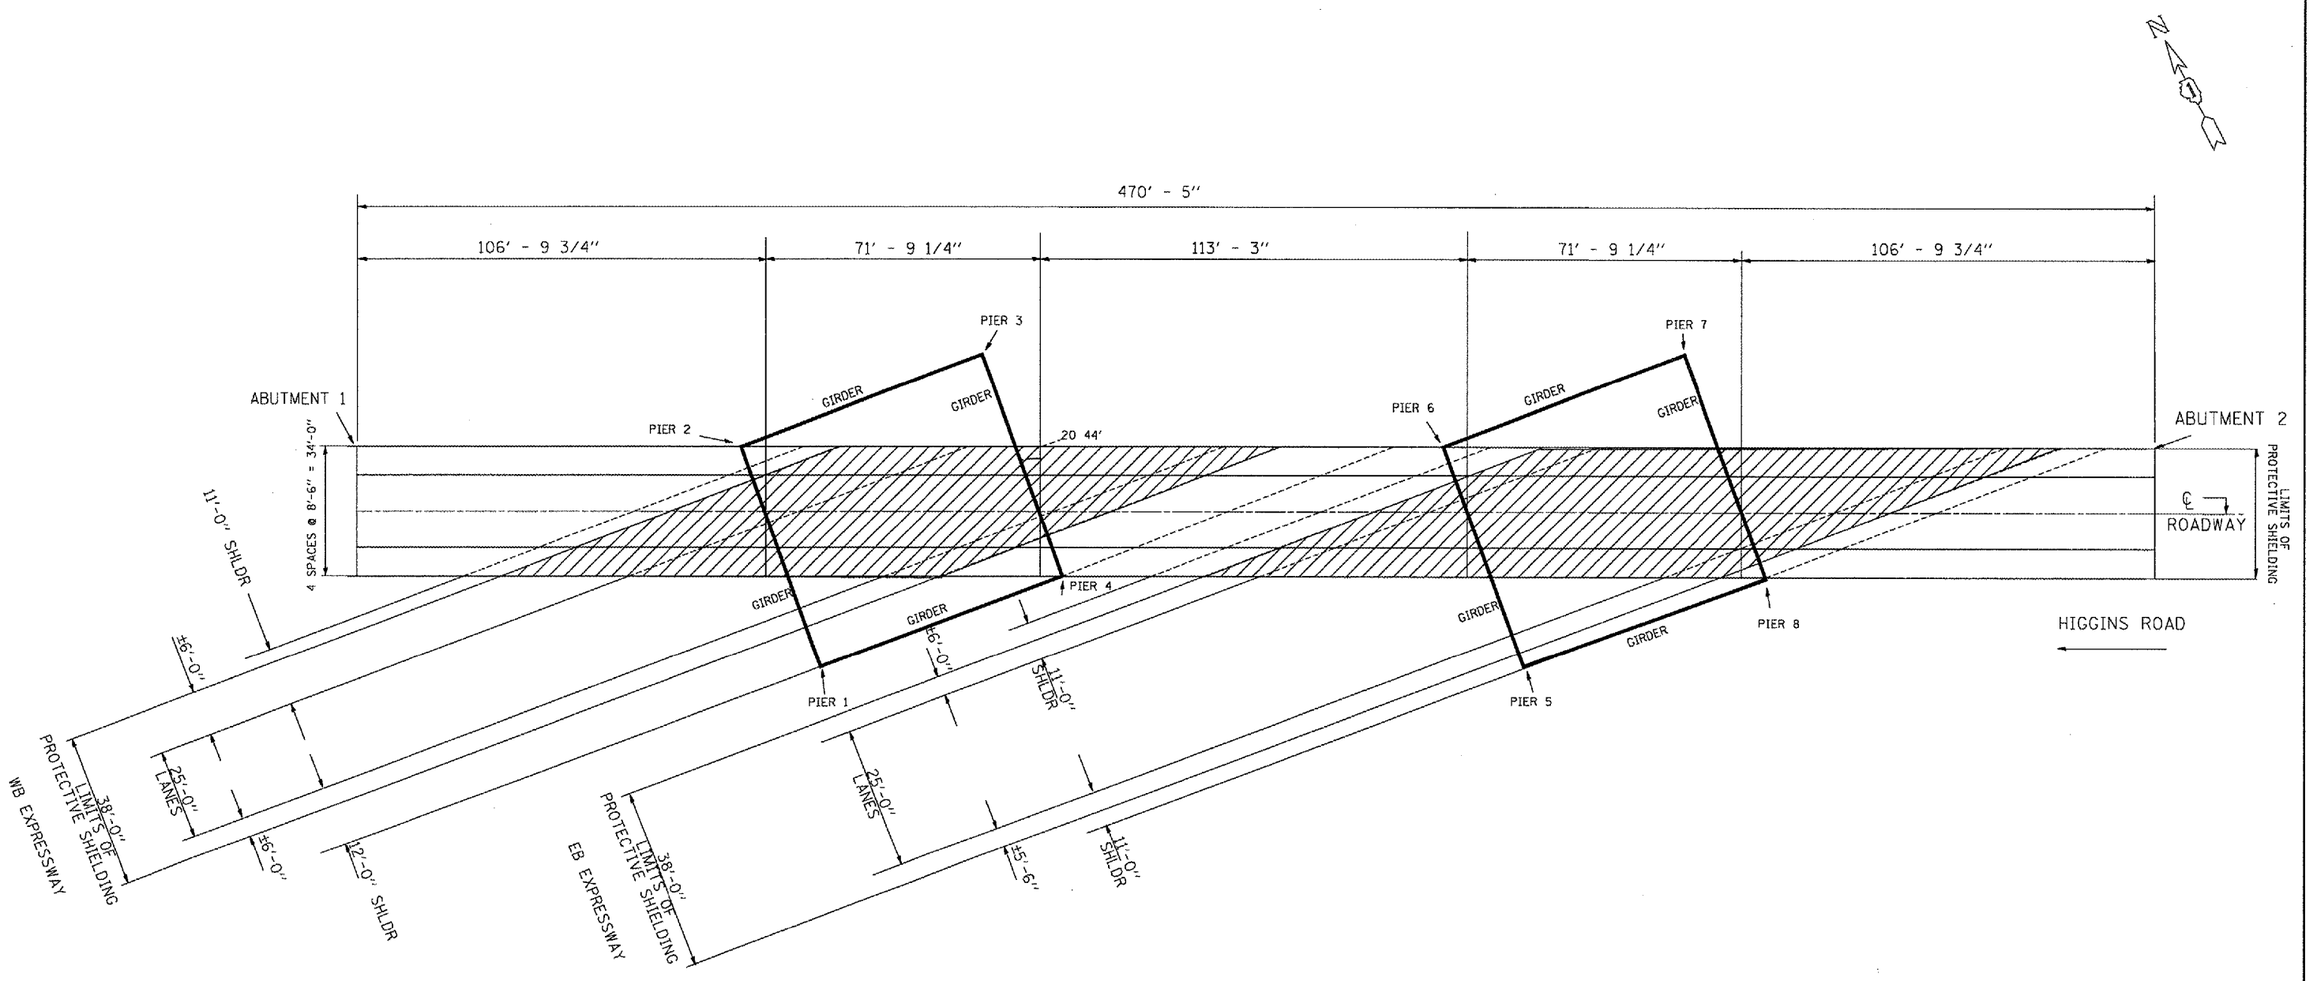

PLAN

REVISIONS NAME	DATE

ILLINOIS DEPARTMENT OF TRANSPORTATION

STRUCTURE PLAN

LOCATION 1: 016-0503

WB HIGGINS ROAD OVER I-90

SCALE: VERT. HORIZ.

DATE

DRAWN BY

CHECKED BY

PLOT DATE = 5/4/2007
FILE NAME = c:\projects\d132706\d132706aa.dgn
PLOT SCALE = 136.5385 ' / IN.
USER NAME = mitchellj