F.A.P. RTE.	SECTION	COUNTY	TOTAL SHEETS	SHEET NO.
311	8Y-R3-3	COOK	28	16
STA.		TO STA.		
FED. ROAD DIST NO. 7	ILLINOIS	FED. AID PROJECT		

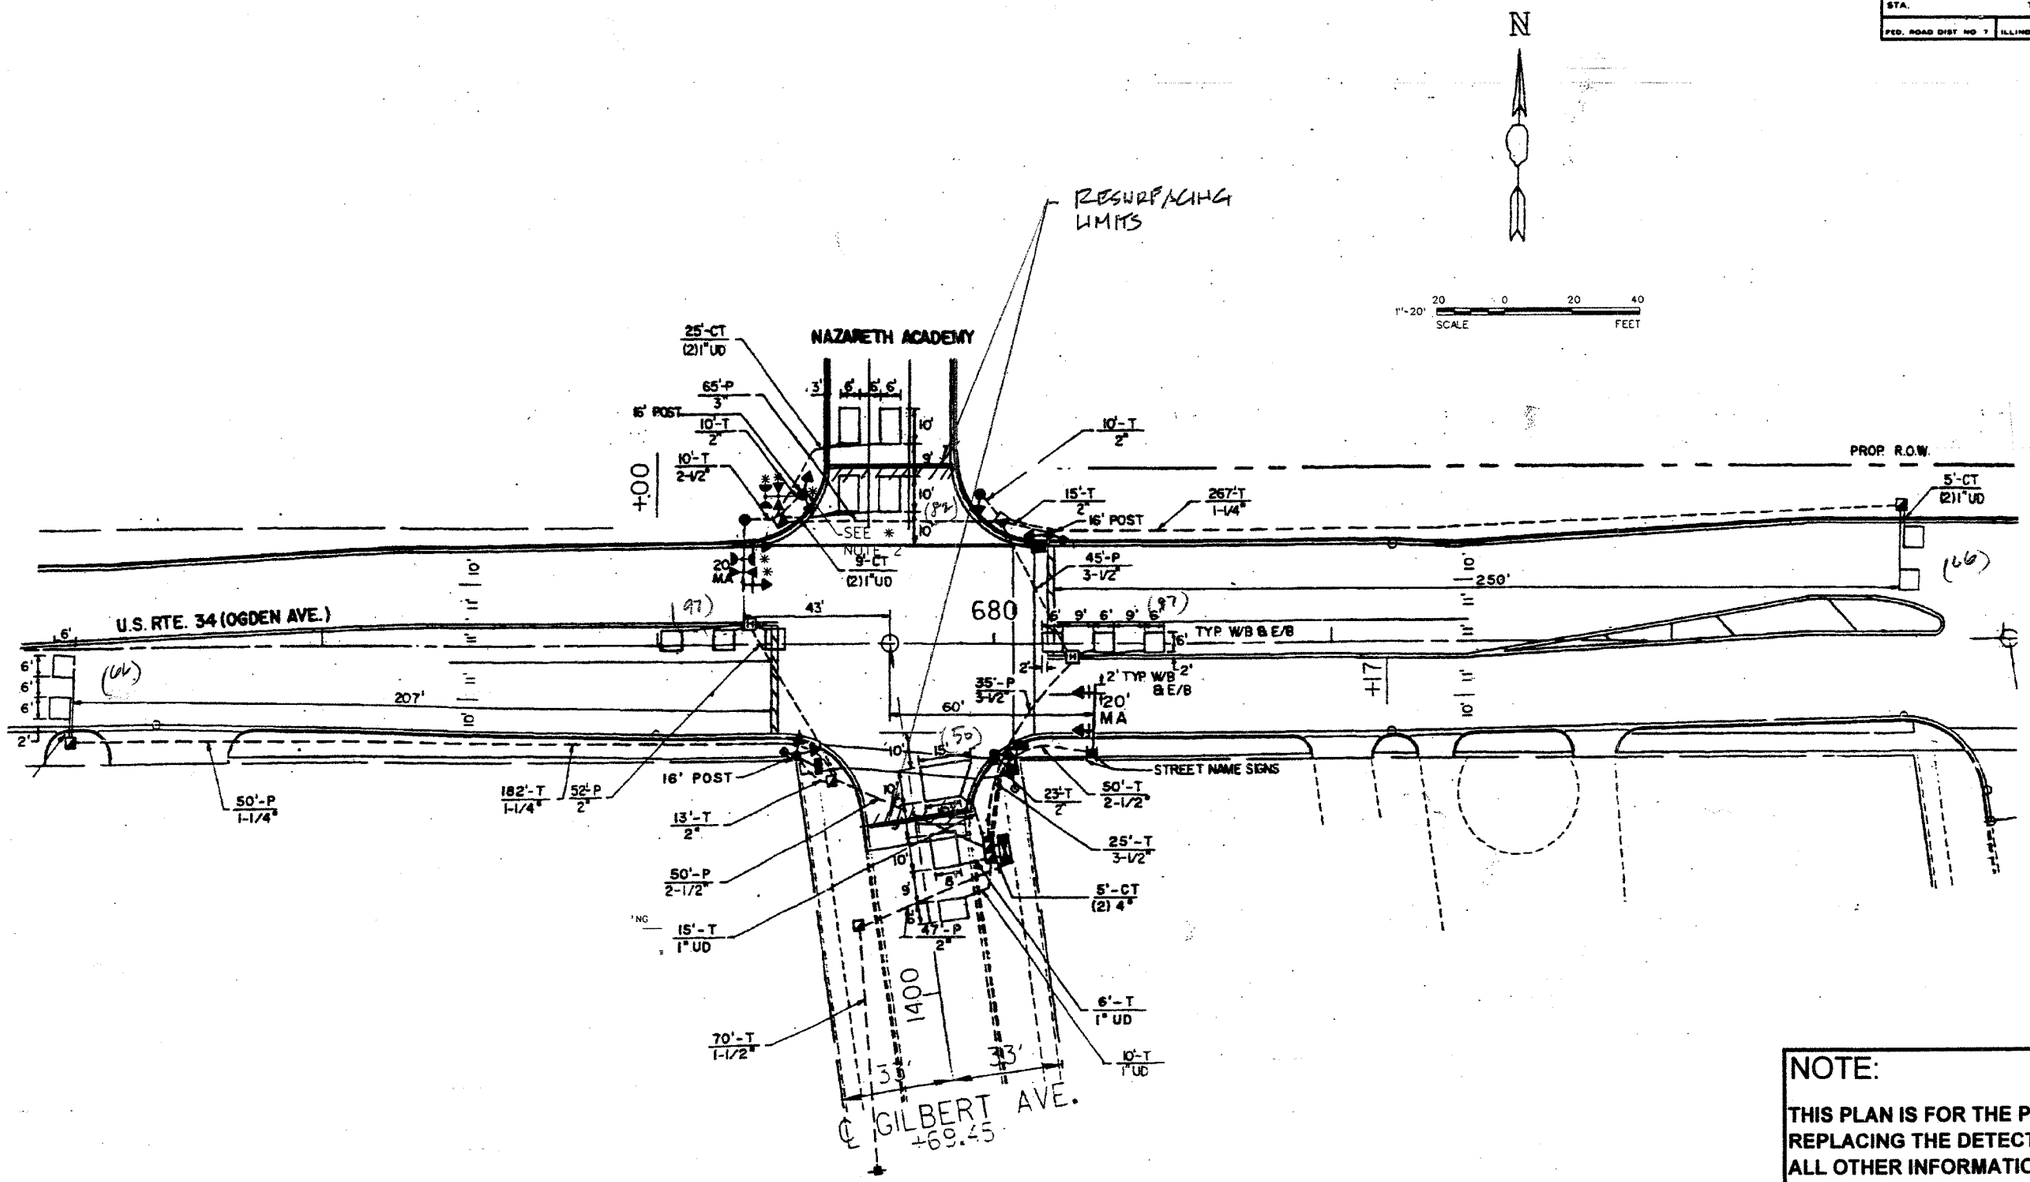

REPLACE ALL DETECTOR LOOPS AS SHOWN

(WITHIN THE RESURFACING LIMITS)

CODE NO.	QUANTITY	UNIT	ITEM
86600600	458	Foot	Detector Loop Replacement

NOTE:

THIS PLAN IS FOR THE PURPOSE OF REPLACING THE DETECTOR LOOPS ONLY. ALL OTHER INFORMATION SHOWN IS NOT RELATED AND WILL BE DISREGARDED.

REVISIONS	
NAME	DATE

ILLINOIS DEPARTMENT OF TRANSPORTATION

DETECTOR LOOP REPLACEMENT

U.S. RTE. 34 @ GILBERT AVE.

SCALE NONE

DATE MAR 2007

DRAWN BY J.H.E.
DESIGNED BY: J.H.E.
CHECKED BY: D.A.D.