F.A. RTE.	SECTION	COUNTY	TOTAL SHEETS	SHEET NO.
318	*	COOK	33	21
STA.		TO STA.		
FED. ROAD DIST. NO. 9	ILLINOIS	FED. AID PROJECT		

* (3738 & 3839) RS-3

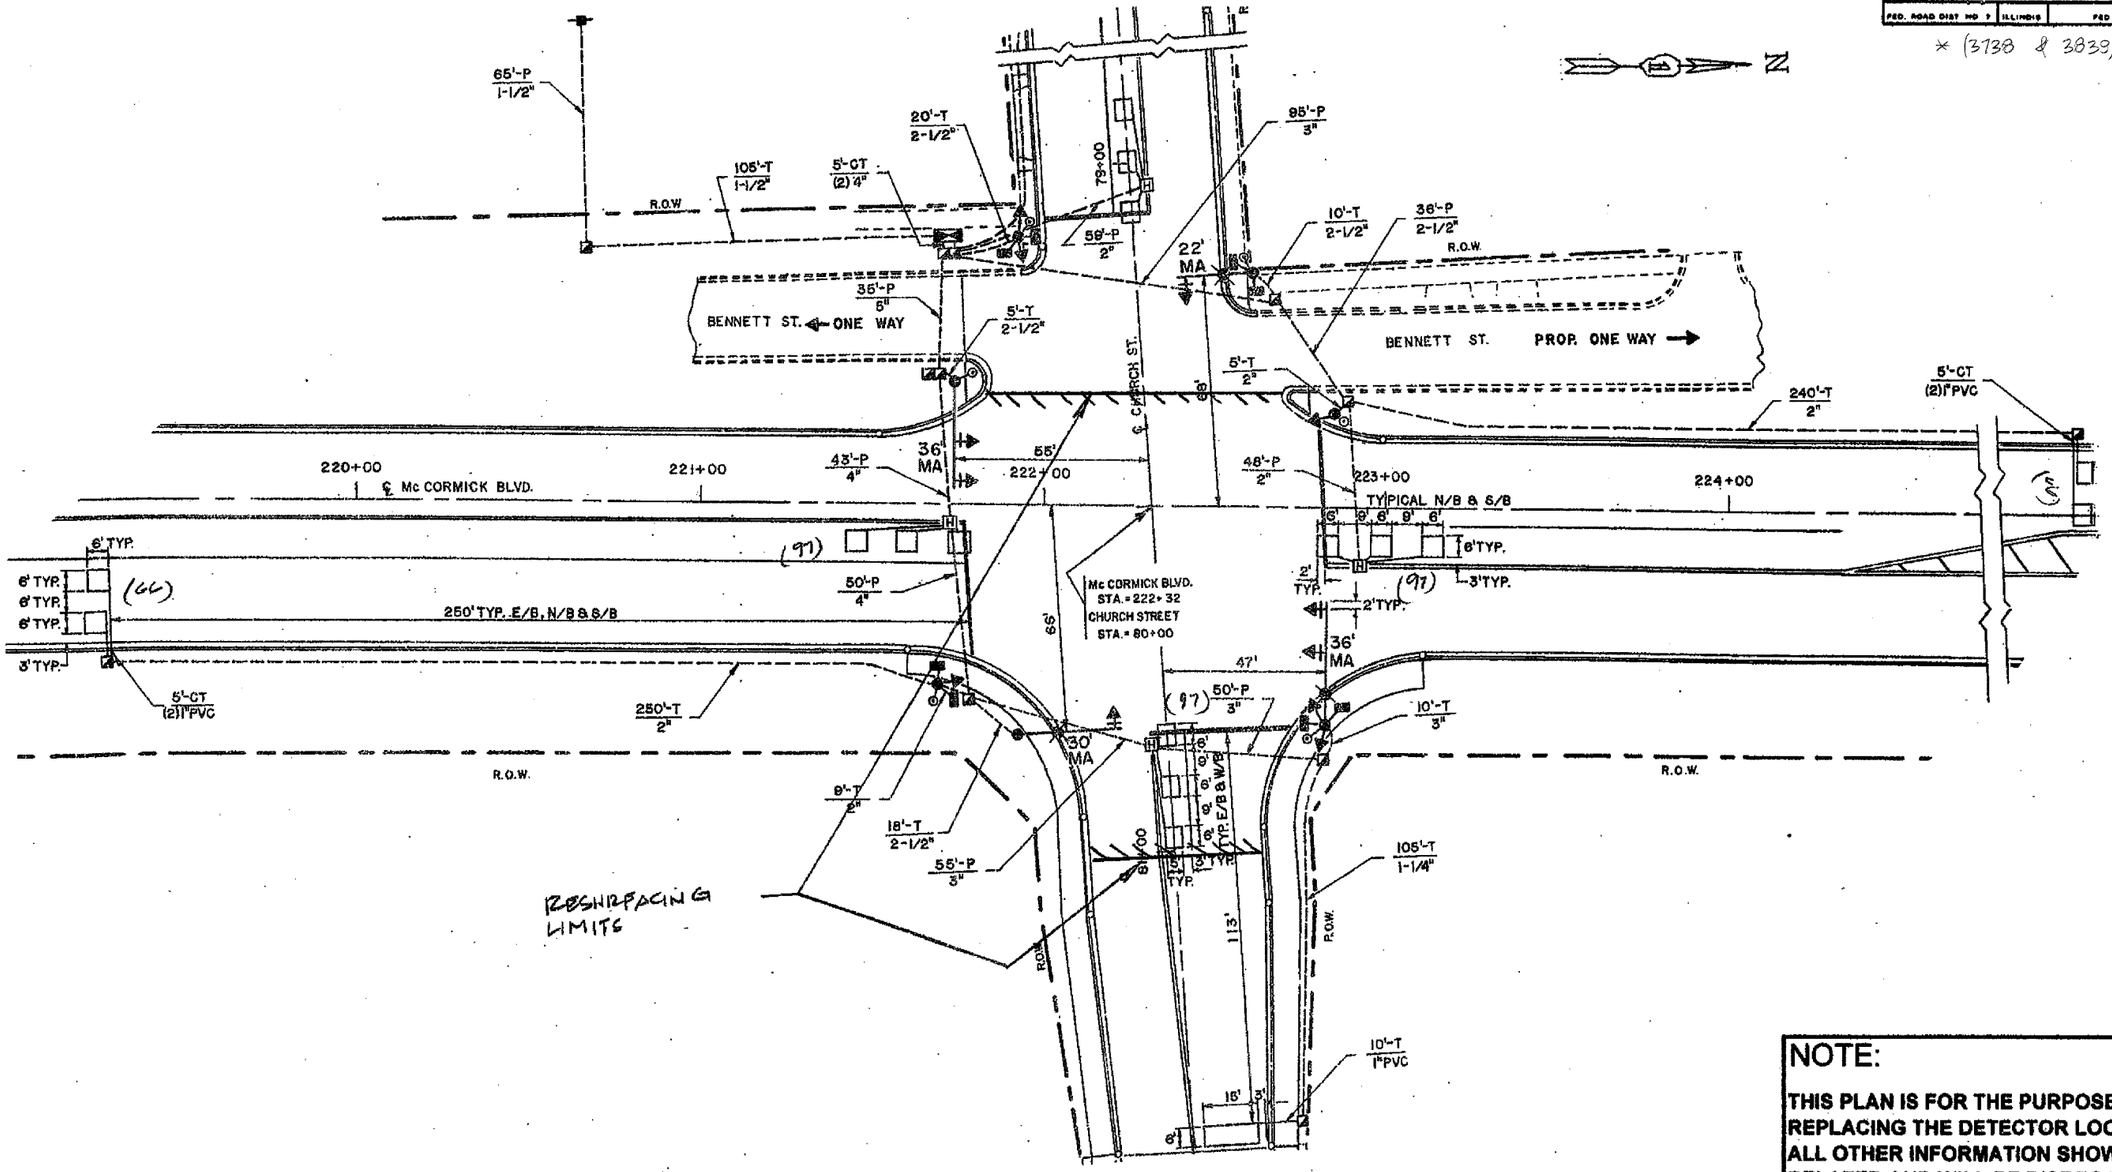

REPLACE ALL DETECTOR LOOPS AS SHOWN

(WITHIN THE RESURFACING LIMITS)

CODE NO.	QUANTITY	UNIT	ITEM
86600600	423	Foot	Detector Loop Replacement

NOTE:

THIS PLAN IS FOR THE PURPOSE OF REPLACING THE DETECTOR LOOPS ONLY. ALL OTHER INFORMATION SHOWN IS NOT RELATED AND WILL BE DISREGARDED.

REVISIONS	
NAME	DATE

ILLINOIS DEPARTMENT OF TRANSPORTATION

DETECTOR LOOP REPLACEMENT

McCORMICK BLVD. @ CHURCH ST.

SCALE: NONE
DATE: MAR. 07

DRAWN BY: JHE
DESIGNED BY: JHE
CHECKED BY: DAD