CONTRACT NO. 60D04

F.A.P. RTE.	SECTION	COUNTY	TOTAL SHEETS	SHEET NO.
305	2007-028 RS	COOK	23	7
STA.		TO STA.		
FED. ROAD DIST. NO.	ILLINOIS	FED. AID PROJECT		

GENERAL NOTES FOR BRIDGE

VIBRATORY ROLLERS SHALL NOT BE ALLOWED WHILE RESURFACING AREAS OVER THE BRIDGE DECK

PLANS DIMENSIONS AND DETAILS RELATIVE TO EXISTING PLANS ARE SUBJECT TO ROUTINE VARIATIONS. THE CONTRACTOR SHALL FIELD VERIFY EXISTING DIMENSIONS AND DETAILS AFFECTING NEW CONSTRUCTION AND MAKE NECESSARY APPROVED ADJUSTMENTS PRIOR TO CONSTRUCTION OR ORDERING OF MATERIALS. SUCH VARIATIONS SHALL NOT BE CAUSE FOR ADDITIONAL COMPENSATION FOR A CHANGE IN SCOPE OF THE WORK, HOWEVER, THE CONTRACTOR WILL BE PAID FOR THE QUANTITY ACTUALLY FURNISHED BASED UPON THE UNIT PRICE BID FOR THE WORK.

* BILL OF MATERIAL

DESCRIPTION	UNIT	QTY
STRUCTURAL REPAIR OF CONCRETE (DEPTH EQUAL TO OR LESS THAN 5 INCHES)	SQ FT	150

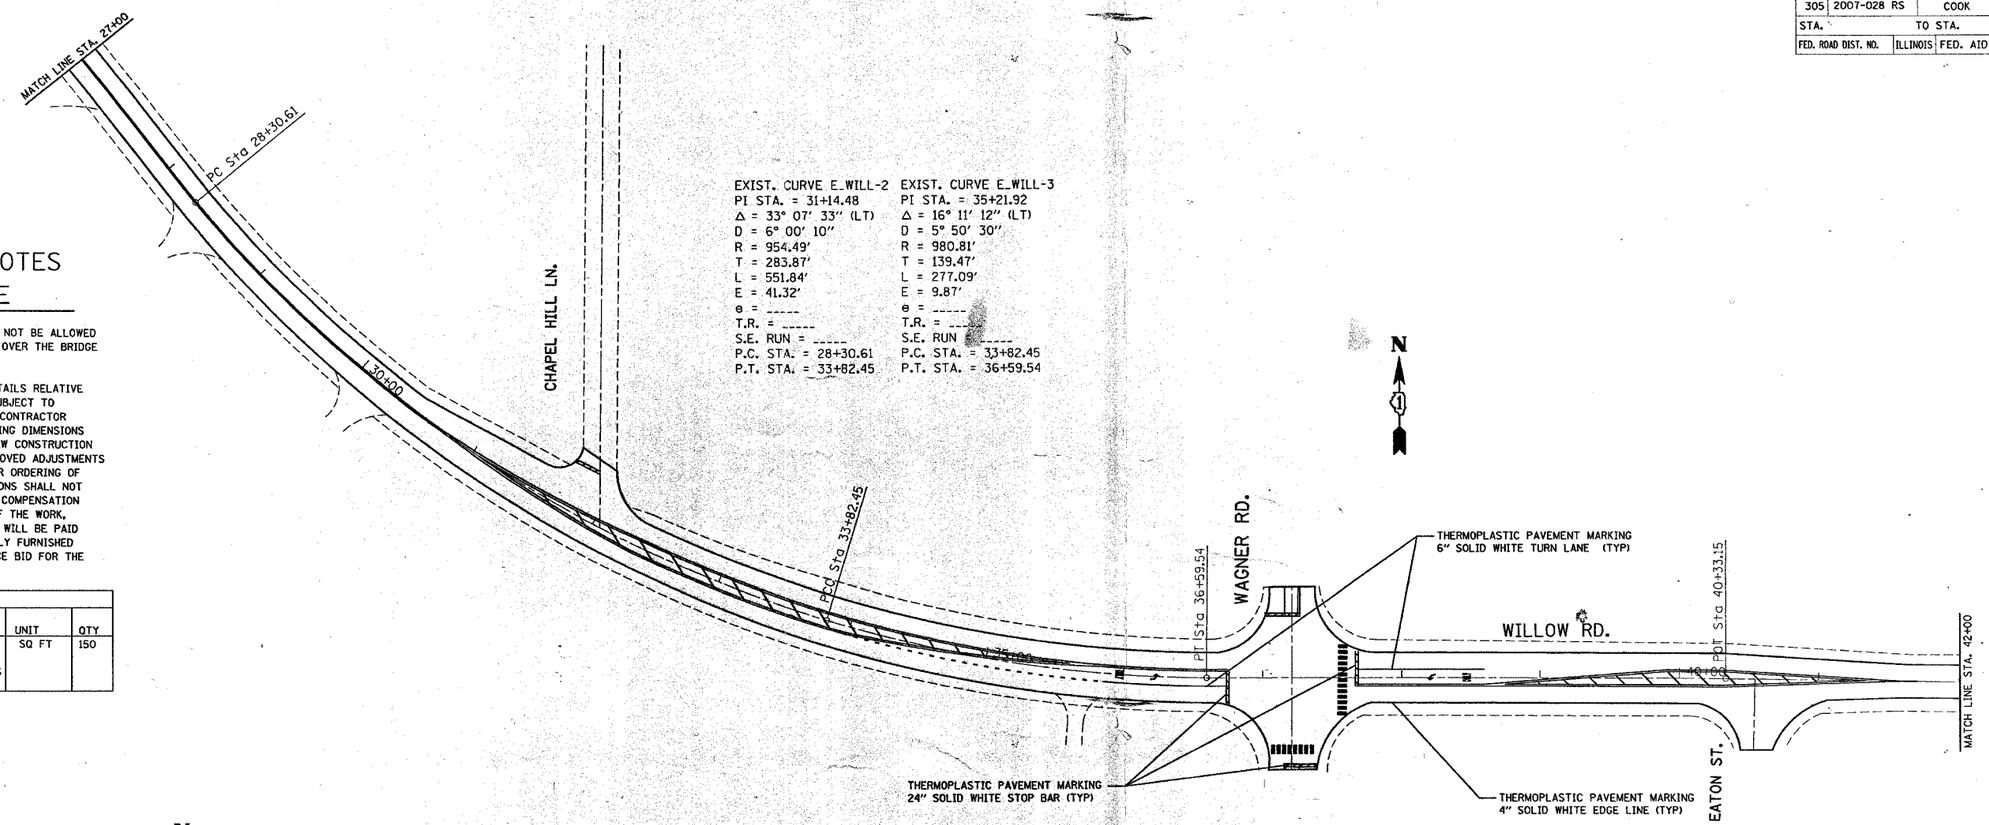

EXIST. CURVE E_WILL-2
PI STA. = 31+14.48
Δ = 33° 07′ 33″ (LT)
D = 6° 00′ 10″
R = 954.49′
T = 283.87′
L = 551.84′
E = 41.32′
e = _____
T.R. = _____
S.E. RUN = _____
P.C. STA. = 28+30.61
P.T. STA. = 33+82.45

EXIST. CURVE E_WILL-3
PI STA. = 35+21.92
Δ = 16° 11′ 12″ (LT)
D = 5° 50′ 30″
R = 980.81′
T = 139.47′
L = 277.09′
E = 9.87′
e = _____
T.R. = _____
S.E. RUN = _____
P.C. STA. = 33+82.45
P.T. STA. = 36+59.54

THERMOPLASTIC PAVEMENT MARKING 6″ SOLID WHITE TURN LANE (TYP)

THERMOPLASTIC PAVEMENT MARKING 24″ SOLID WHITE STOP BAR (TYP)

THERMOPLASTIC PAVEMENT MARKING 4″ SOLID WHITE EDGE LINE (TYP)

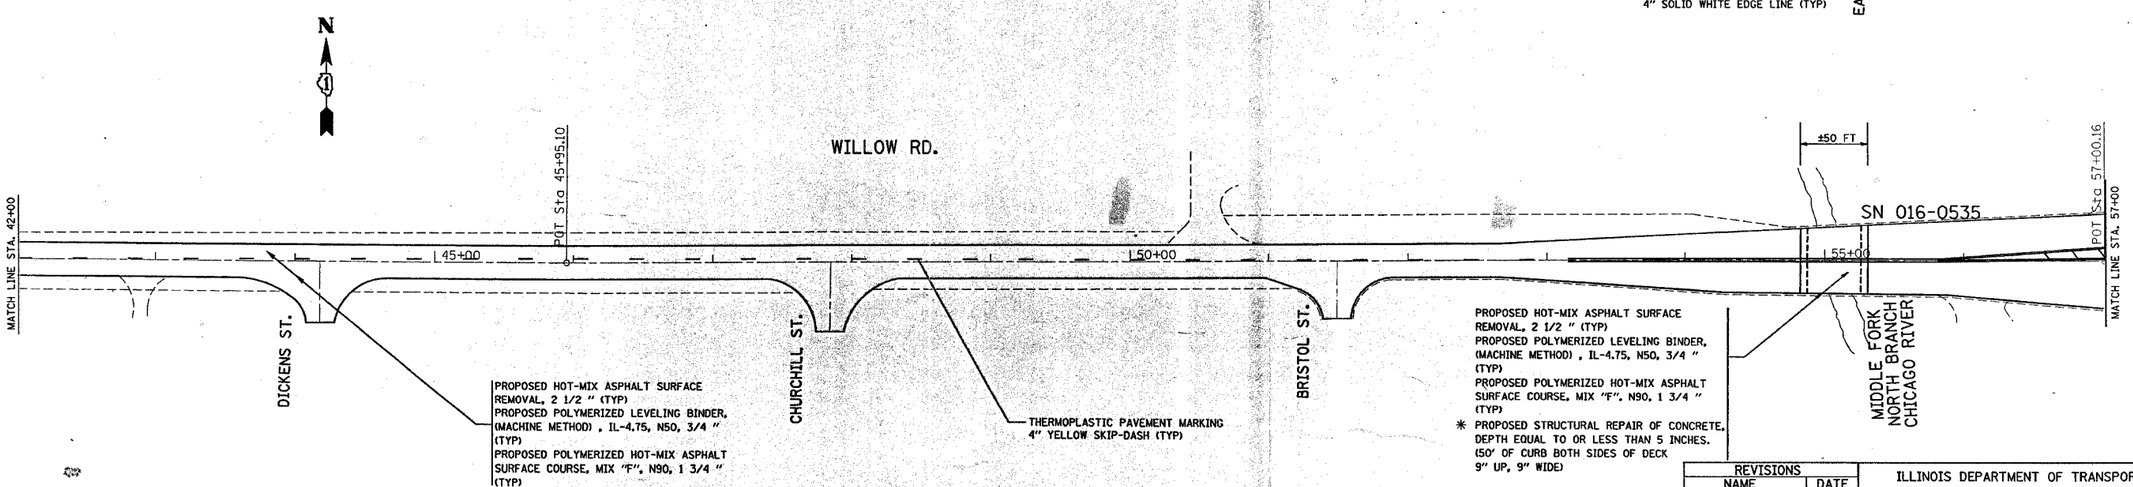

PROPOSED HOT-MIX ASPHALT SURFACE REMOVAL, 2 1/2 ″ (TYP)
PROPOSED POLYMERIZED LEVELING BINDER, (MACHINE METHOD), IL-4.75, N50, 3/4 ″ (TYP)
PROPOSED POLYMERIZED HOT-MIX ASPHALT SURFACE COURSE, MIX "F", N90, 1 3/4 ″ (TYP)

THERMOPLASTIC PAVEMENT MARKING 4″ YELLOW SKIP-DASH (TYP)

PROPOSED HOT-MIX ASPHALT SURFACE REMOVAL, 2 1/2 ″ (TYP)
PROPOSED POLYMERIZED LEVELING BINDER, (MACHINE METHOD), IL-4.75, N50, 3/4 ″ (TYP)
PROPOSED POLYMERIZED HOT-MIX ASPHALT SURFACE COURSE, MIX "F", N90, 1 3/4 ″ (TYP)
* PROPOSED STRUCTURAL REPAIR OF CONCRETE, DEPTH EQUAL TO OR LESS THAN 5 INCHES. (50′ OF CURB BOTH SIDES OF DECK 9″ UP, 9″ WIDE)

REVISIONS	
NAME	DATE

ILLINOIS DEPARTMENT OF TRANSPORTATION

ROADWAY PLAN
WILLOW RD.
W/O SUNSET RIDGE RD TO I-94

SCALE: VERT. HORIZ. 1″=50′
DATE 4/13/2007
DRAWN BY
CHECKED BY

PLOT DATE = 4/13/2007
FILE NAME = c:\projects\2007springinit\willow\sh_rdwy.dgn
PLOT SCALE = 50.0000 ' / IN.
USER NAME = guillaumefp