F.A.P. RTE.	SECTION	COUNTY	TOTAL SHEETS	SHEET NO
575	14 RS-4	WILL	33	13
STA.		TO STA.		
FED. ROAD DIST NO 7	ILLINOIS	FED AID PROJECT		

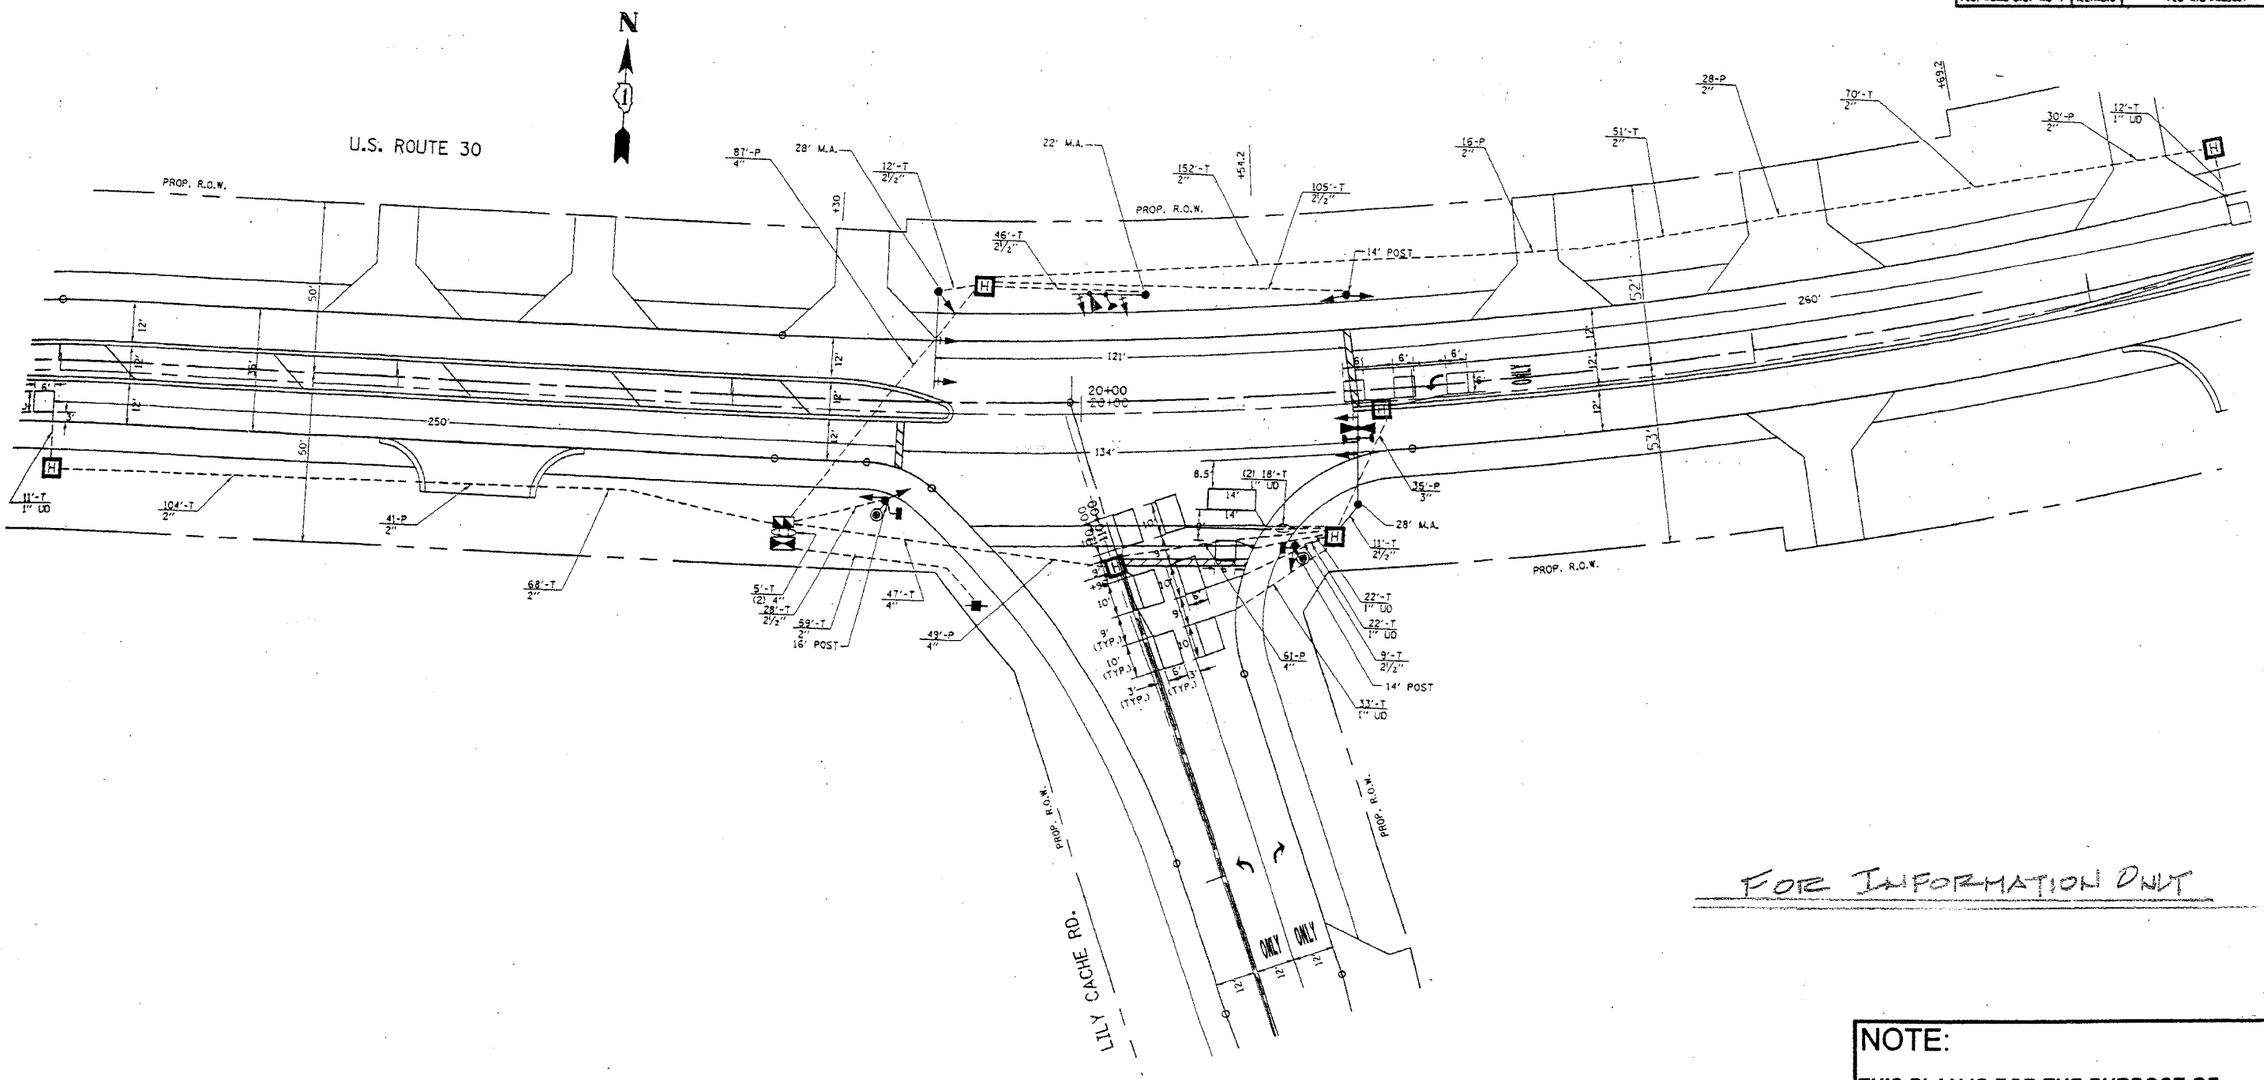

FOR INFORMATION ONLY

NOTE:

THIS PLAN IS FOR THE PURPOSE OF REPLACING THE DETECTOR LOOPS ONLY. ALL OTHER INFORMATION SHOWN IS NOT RELATED AND WILL BE DISREGARDED.

REPLACE ALL DETECTOR LOOPS AS SHOWN

(WITHIN THE RESURFACING LIMITS)

CODE NO.	QUANTITY	UNIT	ITEM
86600600	— 0 —	Foot	Detector Loop Replacement

REVISIONS	
NAME	DATE

ILLINOIS DEPARTMENT OF TRANSPORTATION

DETECTOR LOOP REPLACEMENT

U.S. RTE. 30 @ LILY CACHE RD.

SCALE: NONE

DATE MAR. 1, 2007

DRAWN BY JHE
DESIGNED BY: JHE
CHECKED BY DAD