CONTRACT NO. 62719

F.A.P. RTE.	SECTION	COUNTY	TOTAL SHEETS	SHEET NO
344	3034 N-1	COOK	71	39
FED. ROAD DIST. NO. 1	ILLINOIS	FED. AID PROJECT		

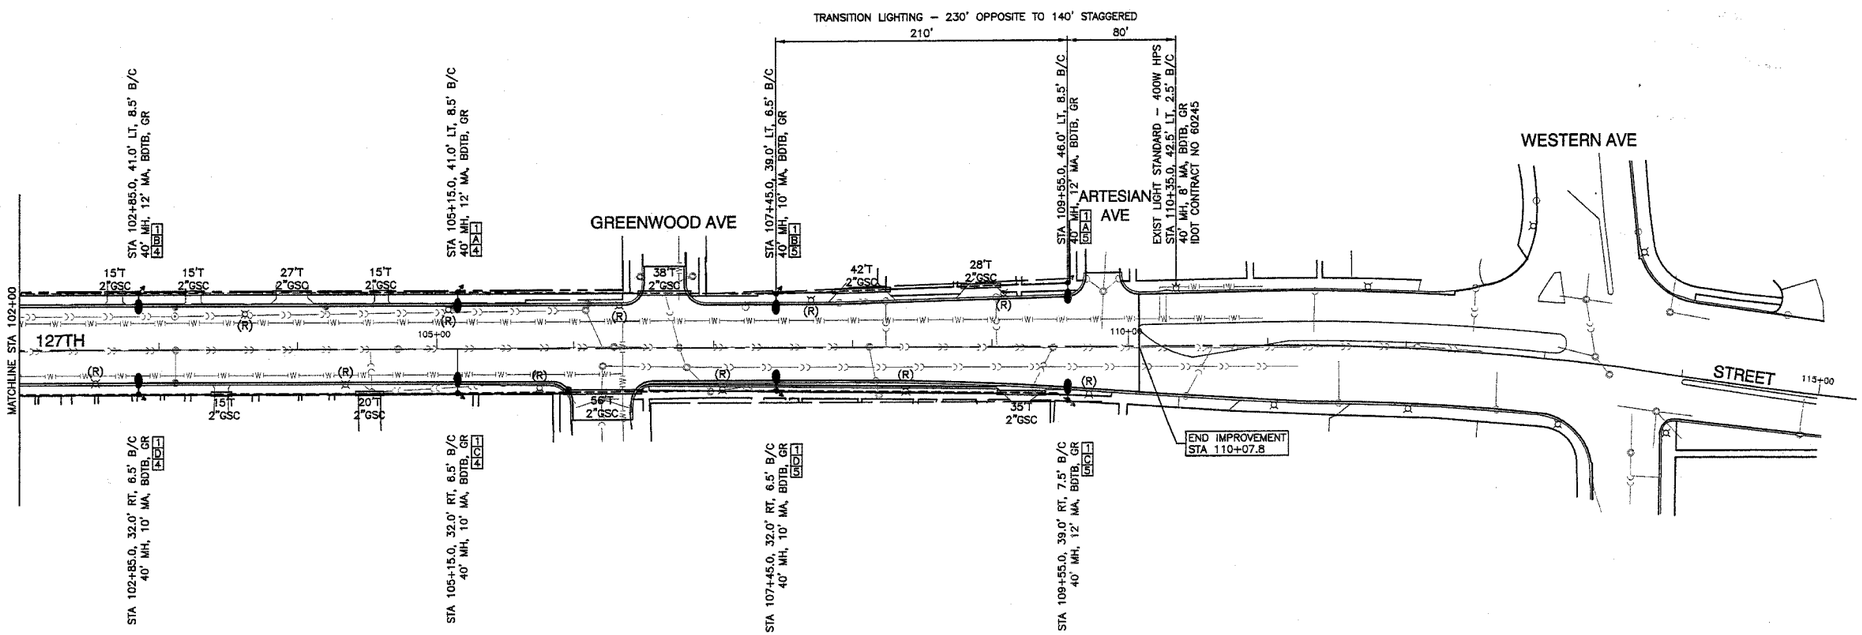

LEGEND :

- EXISTING STREET LIGHT
- PROPOSED STREET LIGHT–250W HPS, 40' MOUNTING HEIGHT
- PROPOSED STREET LIGHT–400W HPS, 40' MOUNTING HEIGHT
- CONTROLLER
- P — CONDUIT,PUSHED,GALVANIZED STEEL
- T — CONDUIT,TRENCHED,GALVANIZED STEEL
- UNIT DUCT,W/3–1/C,NO. 6 AND 1/C NO. 8 GROUND, 600V (EPR TYPE RHW) 1" DIAMETER POLYETHYLENE, BORED & PULLED
- (A) CIRCUIT
- ELECTRIC CABLE IN CONDUIT, 600V (EPR TYPE USE) 3–1/C NO. 1/0
- GR — GROUND ROD
- SIDEWALK REMOVAL & REPLACEMENT
- BITUMINOUS PARKWAY REMOVAL AND REPLACEMENT
- (R) — EXISTING STREET LIGHT TO BE REMOVED (SALVAGE)
- (RC) — REMOVE EXISTING LIGHTING CONTROLLER
- BDTB — BREAKAWAY DEVICES, TRANSFORMER BASE

MFT SECTION 06-00173-00-LT

ROBINSON ENGINEERING, LTD.
CONSULTING REGISTERED PROFESSIONAL ENGINEERS AND PROFESSIONAL LAND SURVEYORS
17000 SOUTH PARK AVENUE SOUTH HOLLAND, ILLINOIS 60473
(708) 331-6700 FAX (708) 331-3828

© COPYRIGHT 2006
ILLINOIS DESIGN FIRM REGISTRATION NO. 184001128.

F.A.P. ROUTE 344
127TH STREET @ MAPLE ROAD
STREET LIGHTING
STA 102+00 TO END IMROVEMENT

BLUE ISLAND, ILLINOIS

Drawn by:	RG	Date:	11/27/06
Checked by:	PAP	Scale:	1"=50'
Sheet	of	Project No.	06-688

REVISIONS

No.	Date	Remarks

06688-LGHT-01 (P02)